

Proposed Change Of
Use To Existing
Building

112 East Front Street
Plainfield, NJ

A M R A R C H Design Studio
A.M.Ragab, AIA . Architect
NJ License No. 15689
NY License No. 028283
2 Division Street, 2nd floor, Suite 1
Somerville, NJ 08876
Tel. 908 598 0067
Fax 908 598 0068
E-MAIL : AMRARCHDESIGNSTUDIO1@GMAIL.COM



1 EXISTING FRONT ELEVATION
SCALE: 1/4"=1'-0"



2 PROPOSED FRONT ELEVATION
SCALE: 1/4"=1'-0"

REV.	DATE	ISSUE	REMARK
12/28/2021			PERMIT APPLIC.
09/22/2022			REVISED DWG

PROJECT NUMBER:
21108
This document is the exclusive property of Ashraf M. Ragab Architect. The document and the information it contains may not be reproduced or used for other than the specific project for which it was prepared without the explicit consent of Ashraf M. Ragab Architect.

11/2/2022


SHEET TITLE:
EXISTING & PROPOSED ELEVATIONS
SHEET NUMBER:

A-07


Proposed Change Of Use To Existing Building

112 East Front Street
Plainfield, NJ


A M R A R C H Design Studio
A.M.Ragab, AIA . Architect
NJ License No. 15689
NY License No. 028283
2 Division Street, 2nd floor, Suite 1
Somerville, NJ 08876
Tel. 908 598 0067
Fax 908 598 0068
E-MAIL : AMRARCHDESIGNSTUDIO1@GMAIL.COM

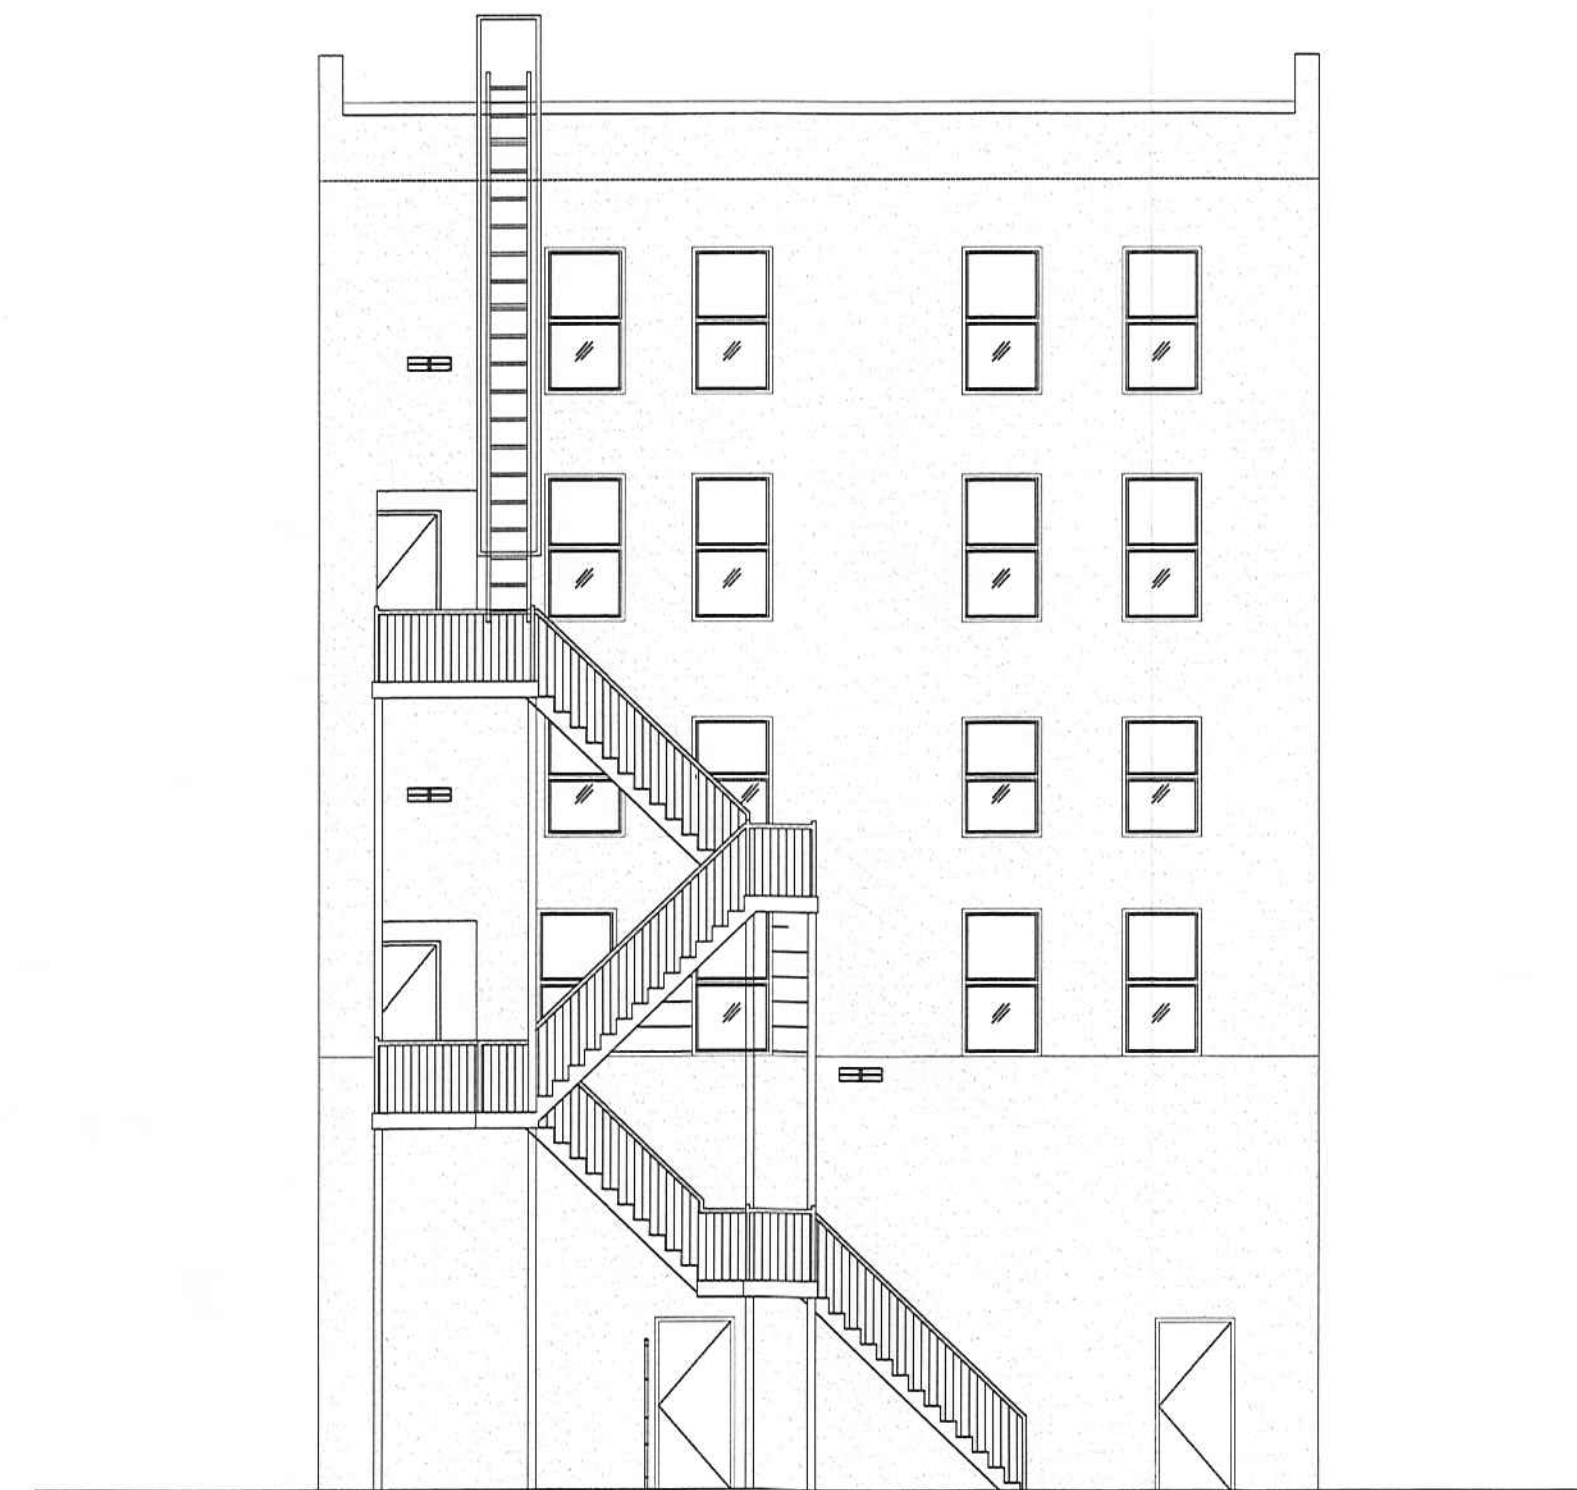


1 EXISTING REAR ELEVATION
SCALE: 1/8"=1'-0"

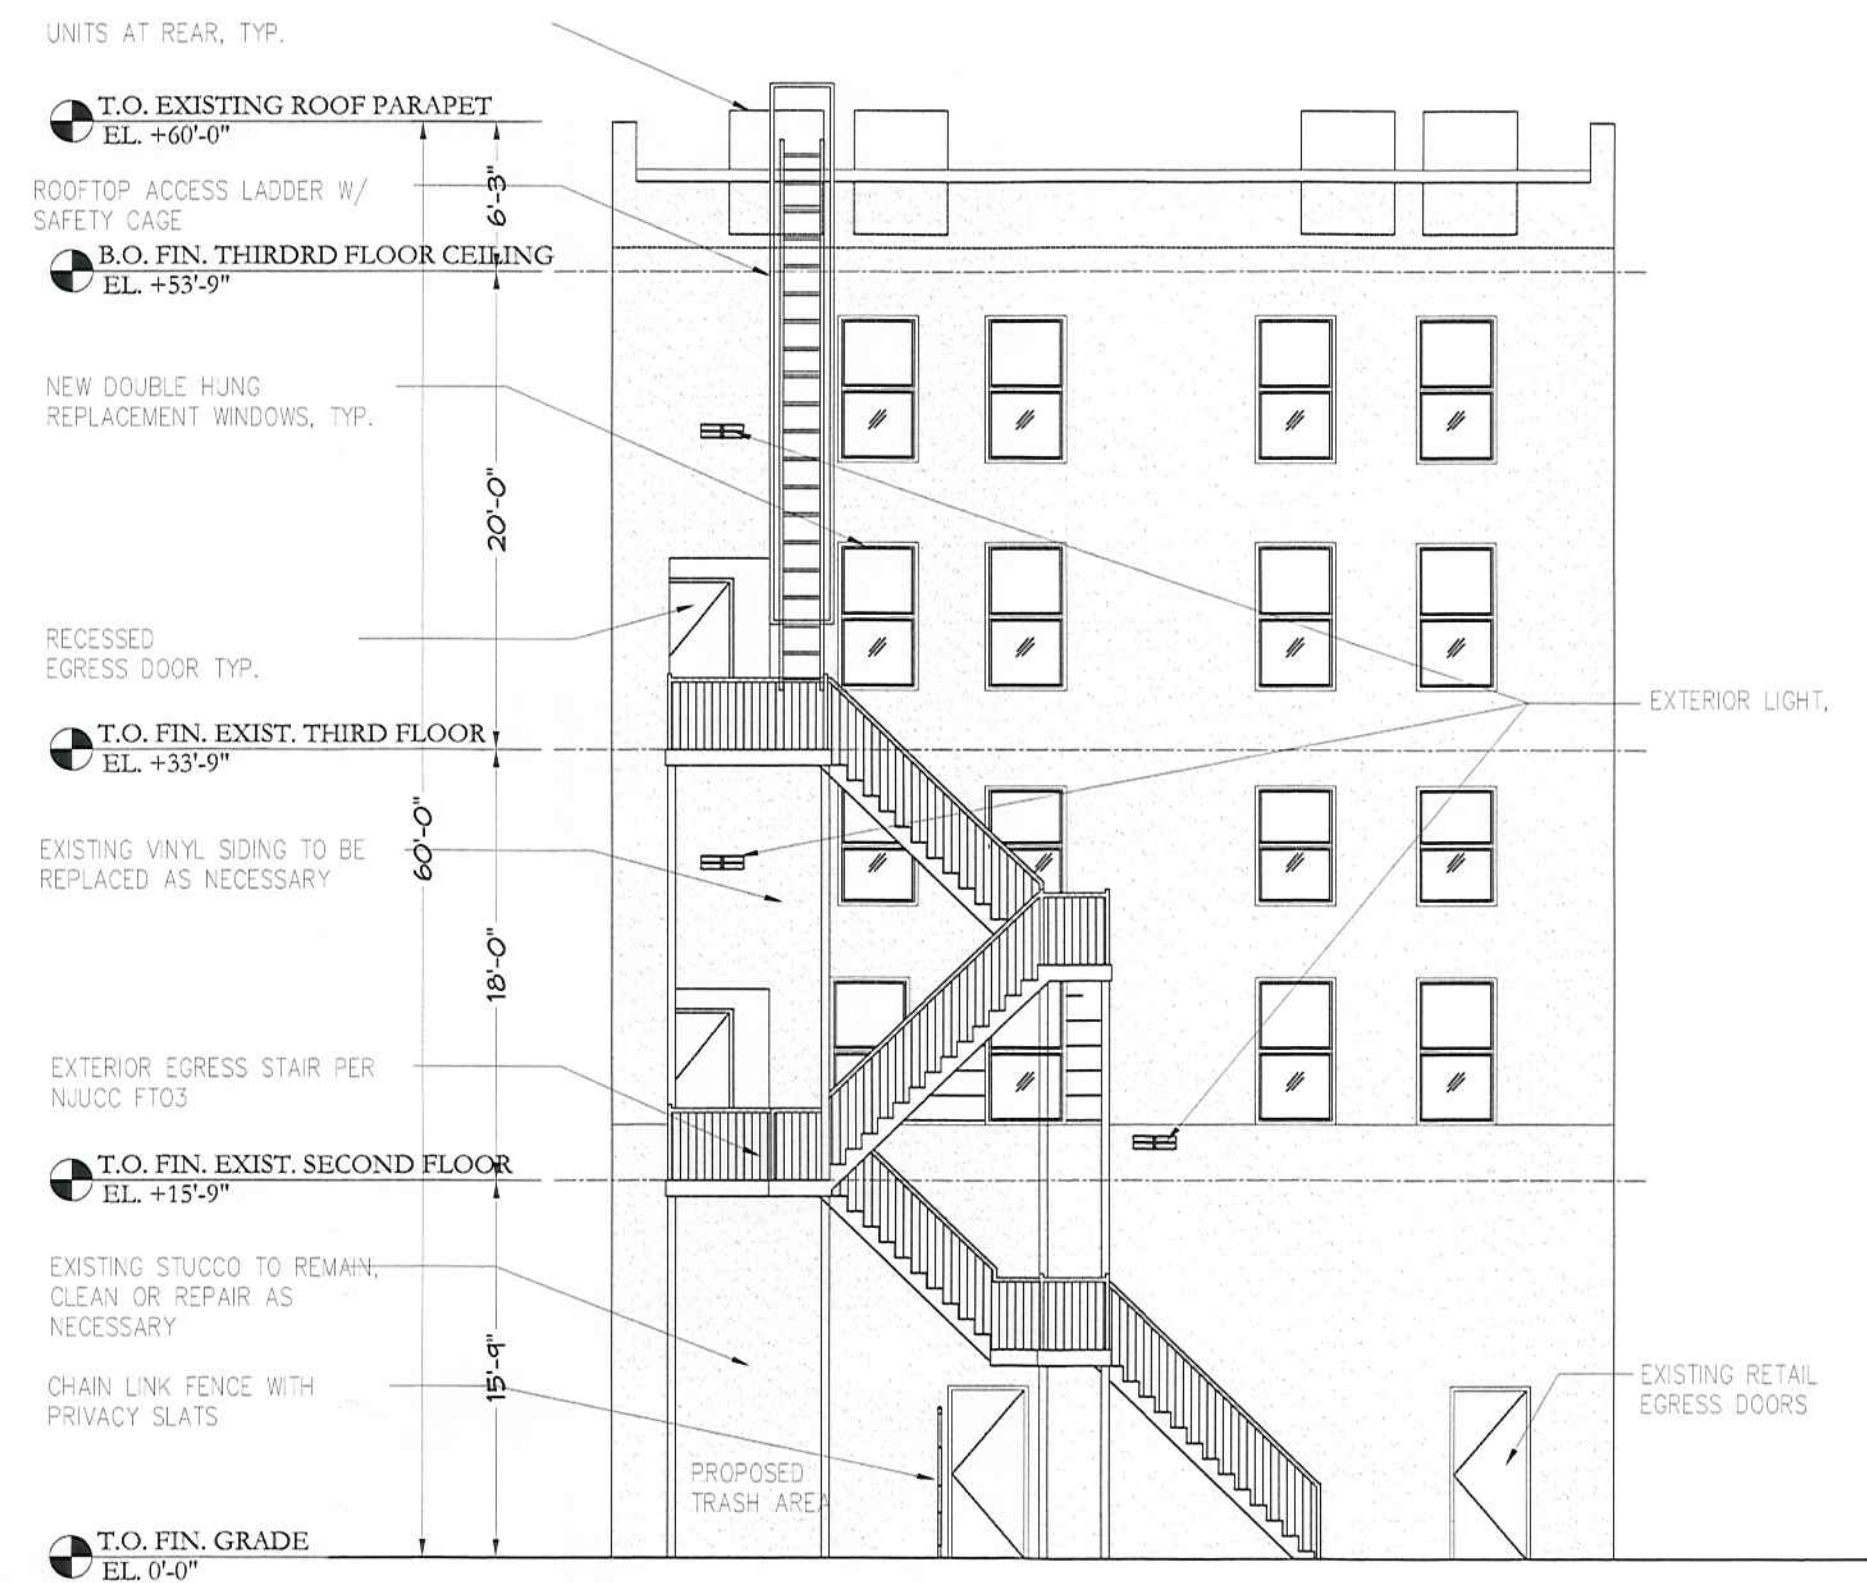

2 PROPOSED REAR ELEVATION
SCALE: 1/8"=1'-0"

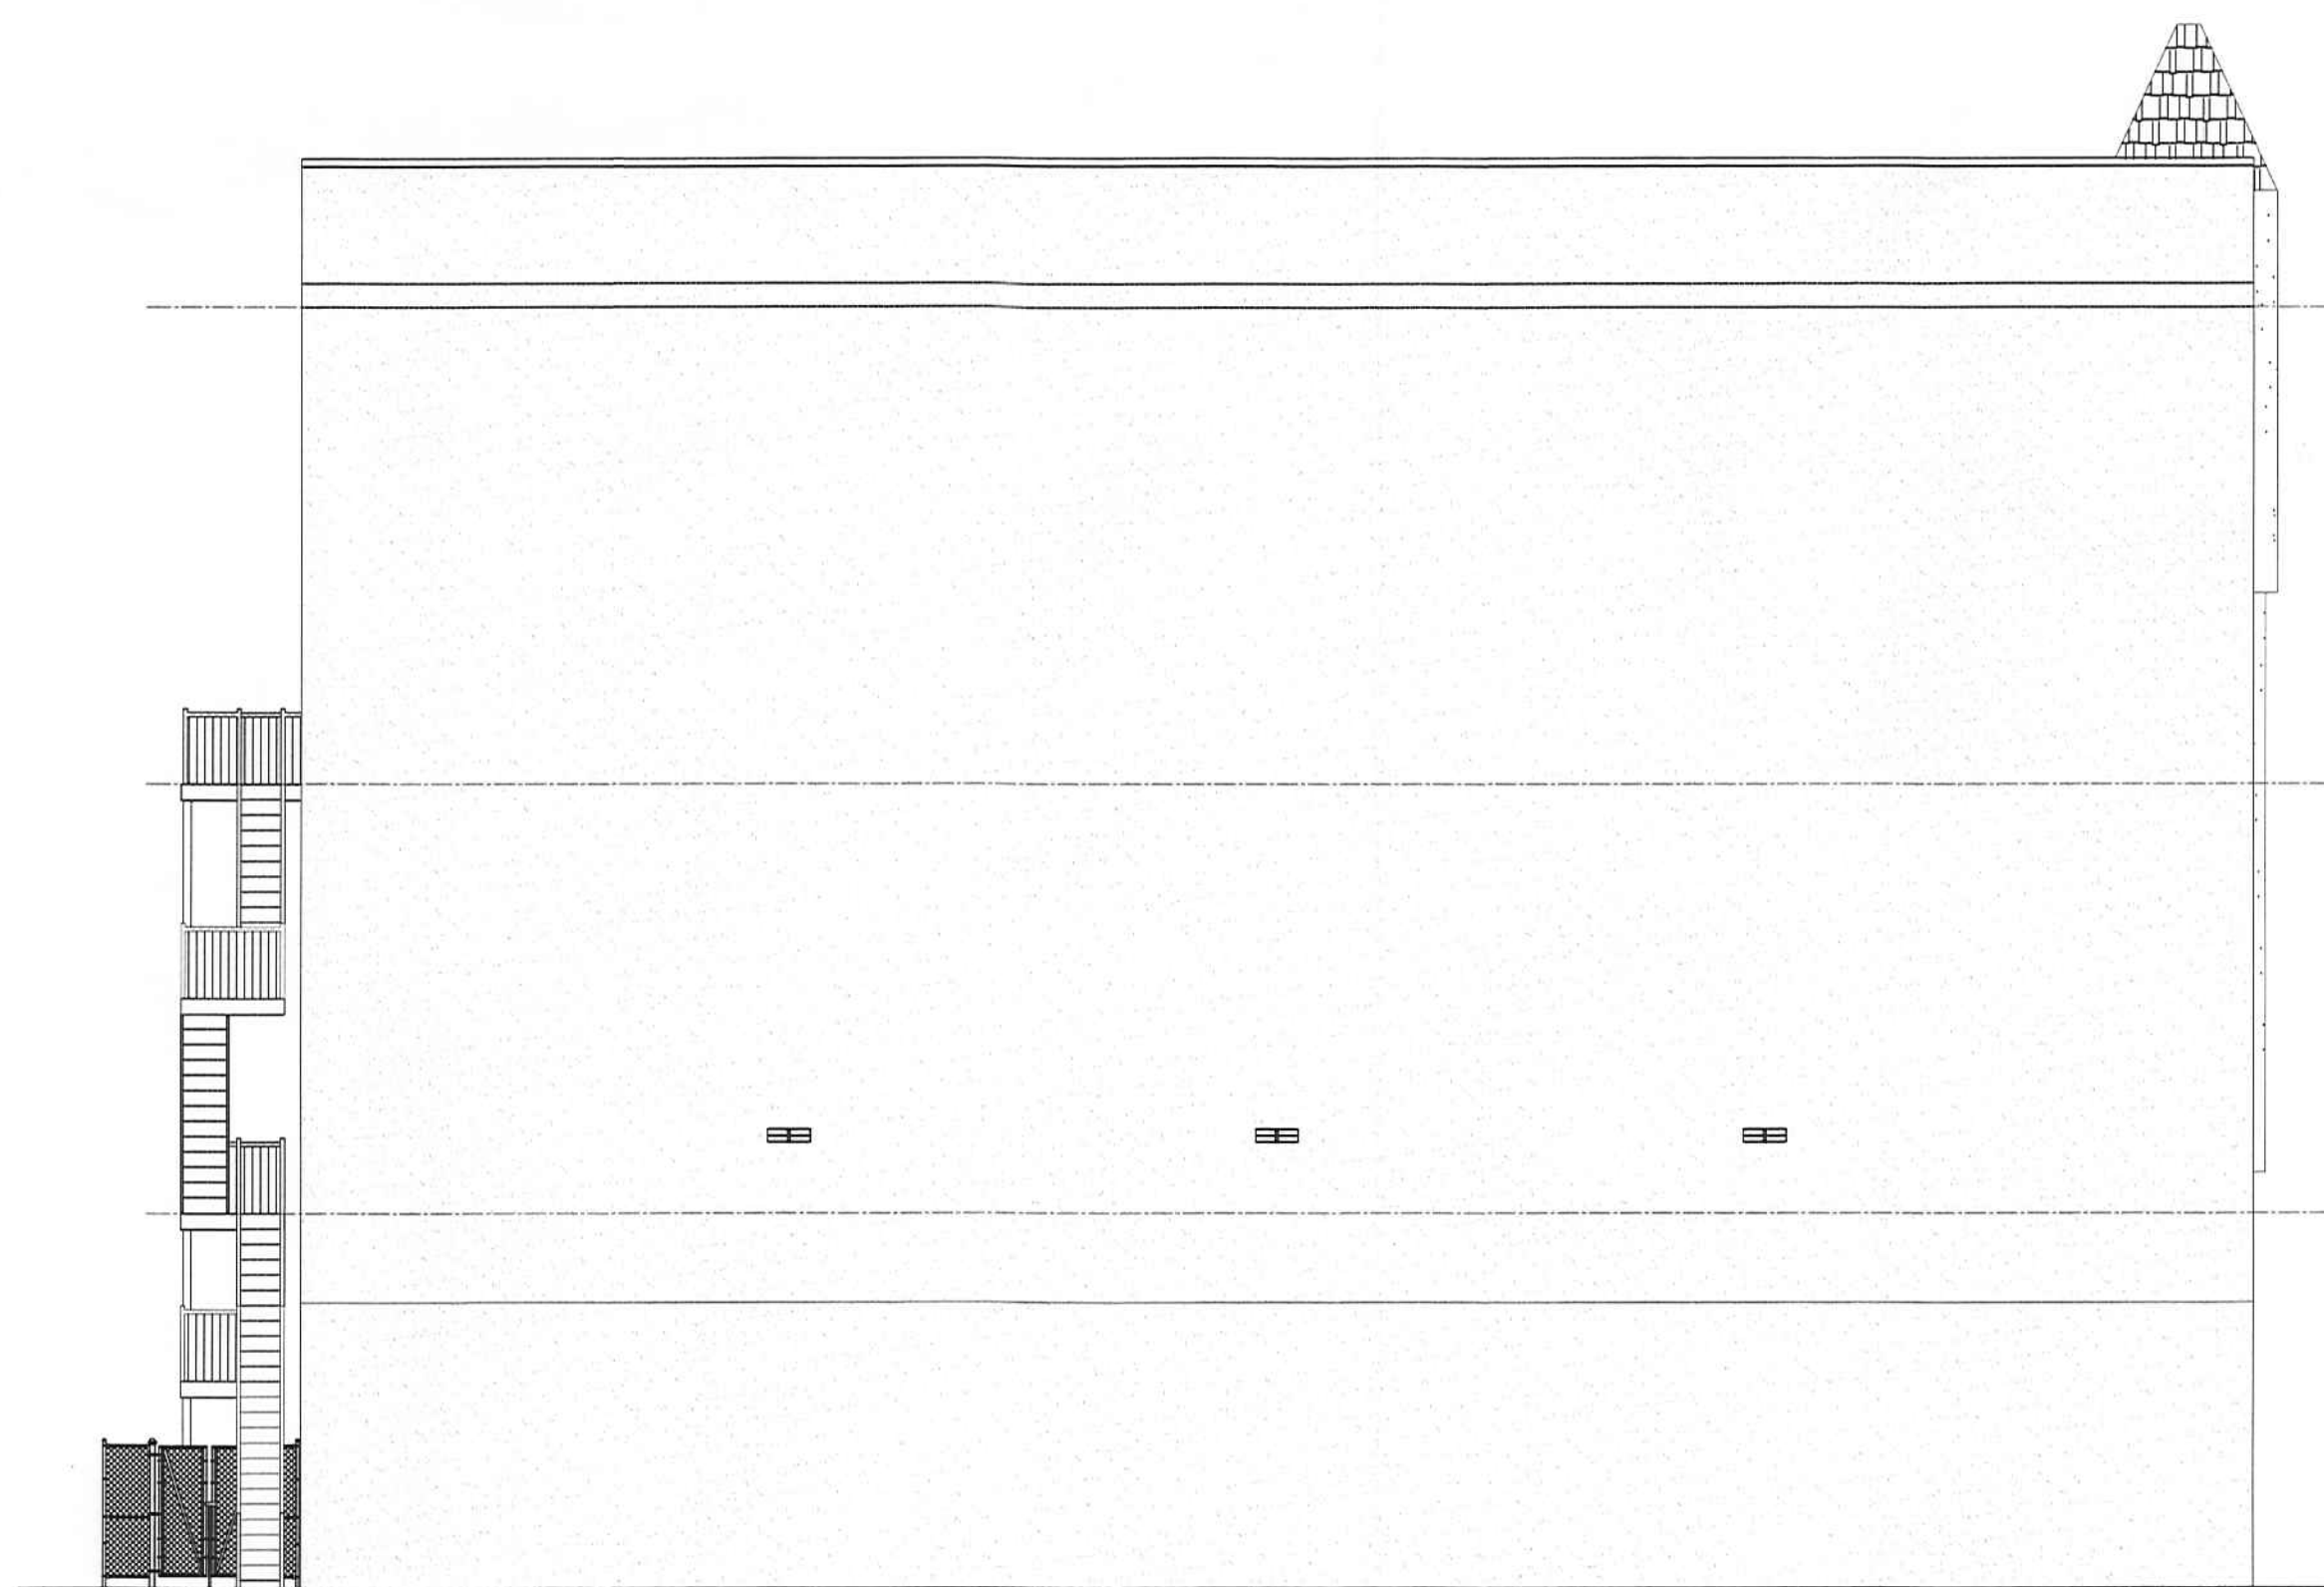

3 EXISTING LEFT SIDE ELEVATION
SCALE: 1/8"=1'-0"

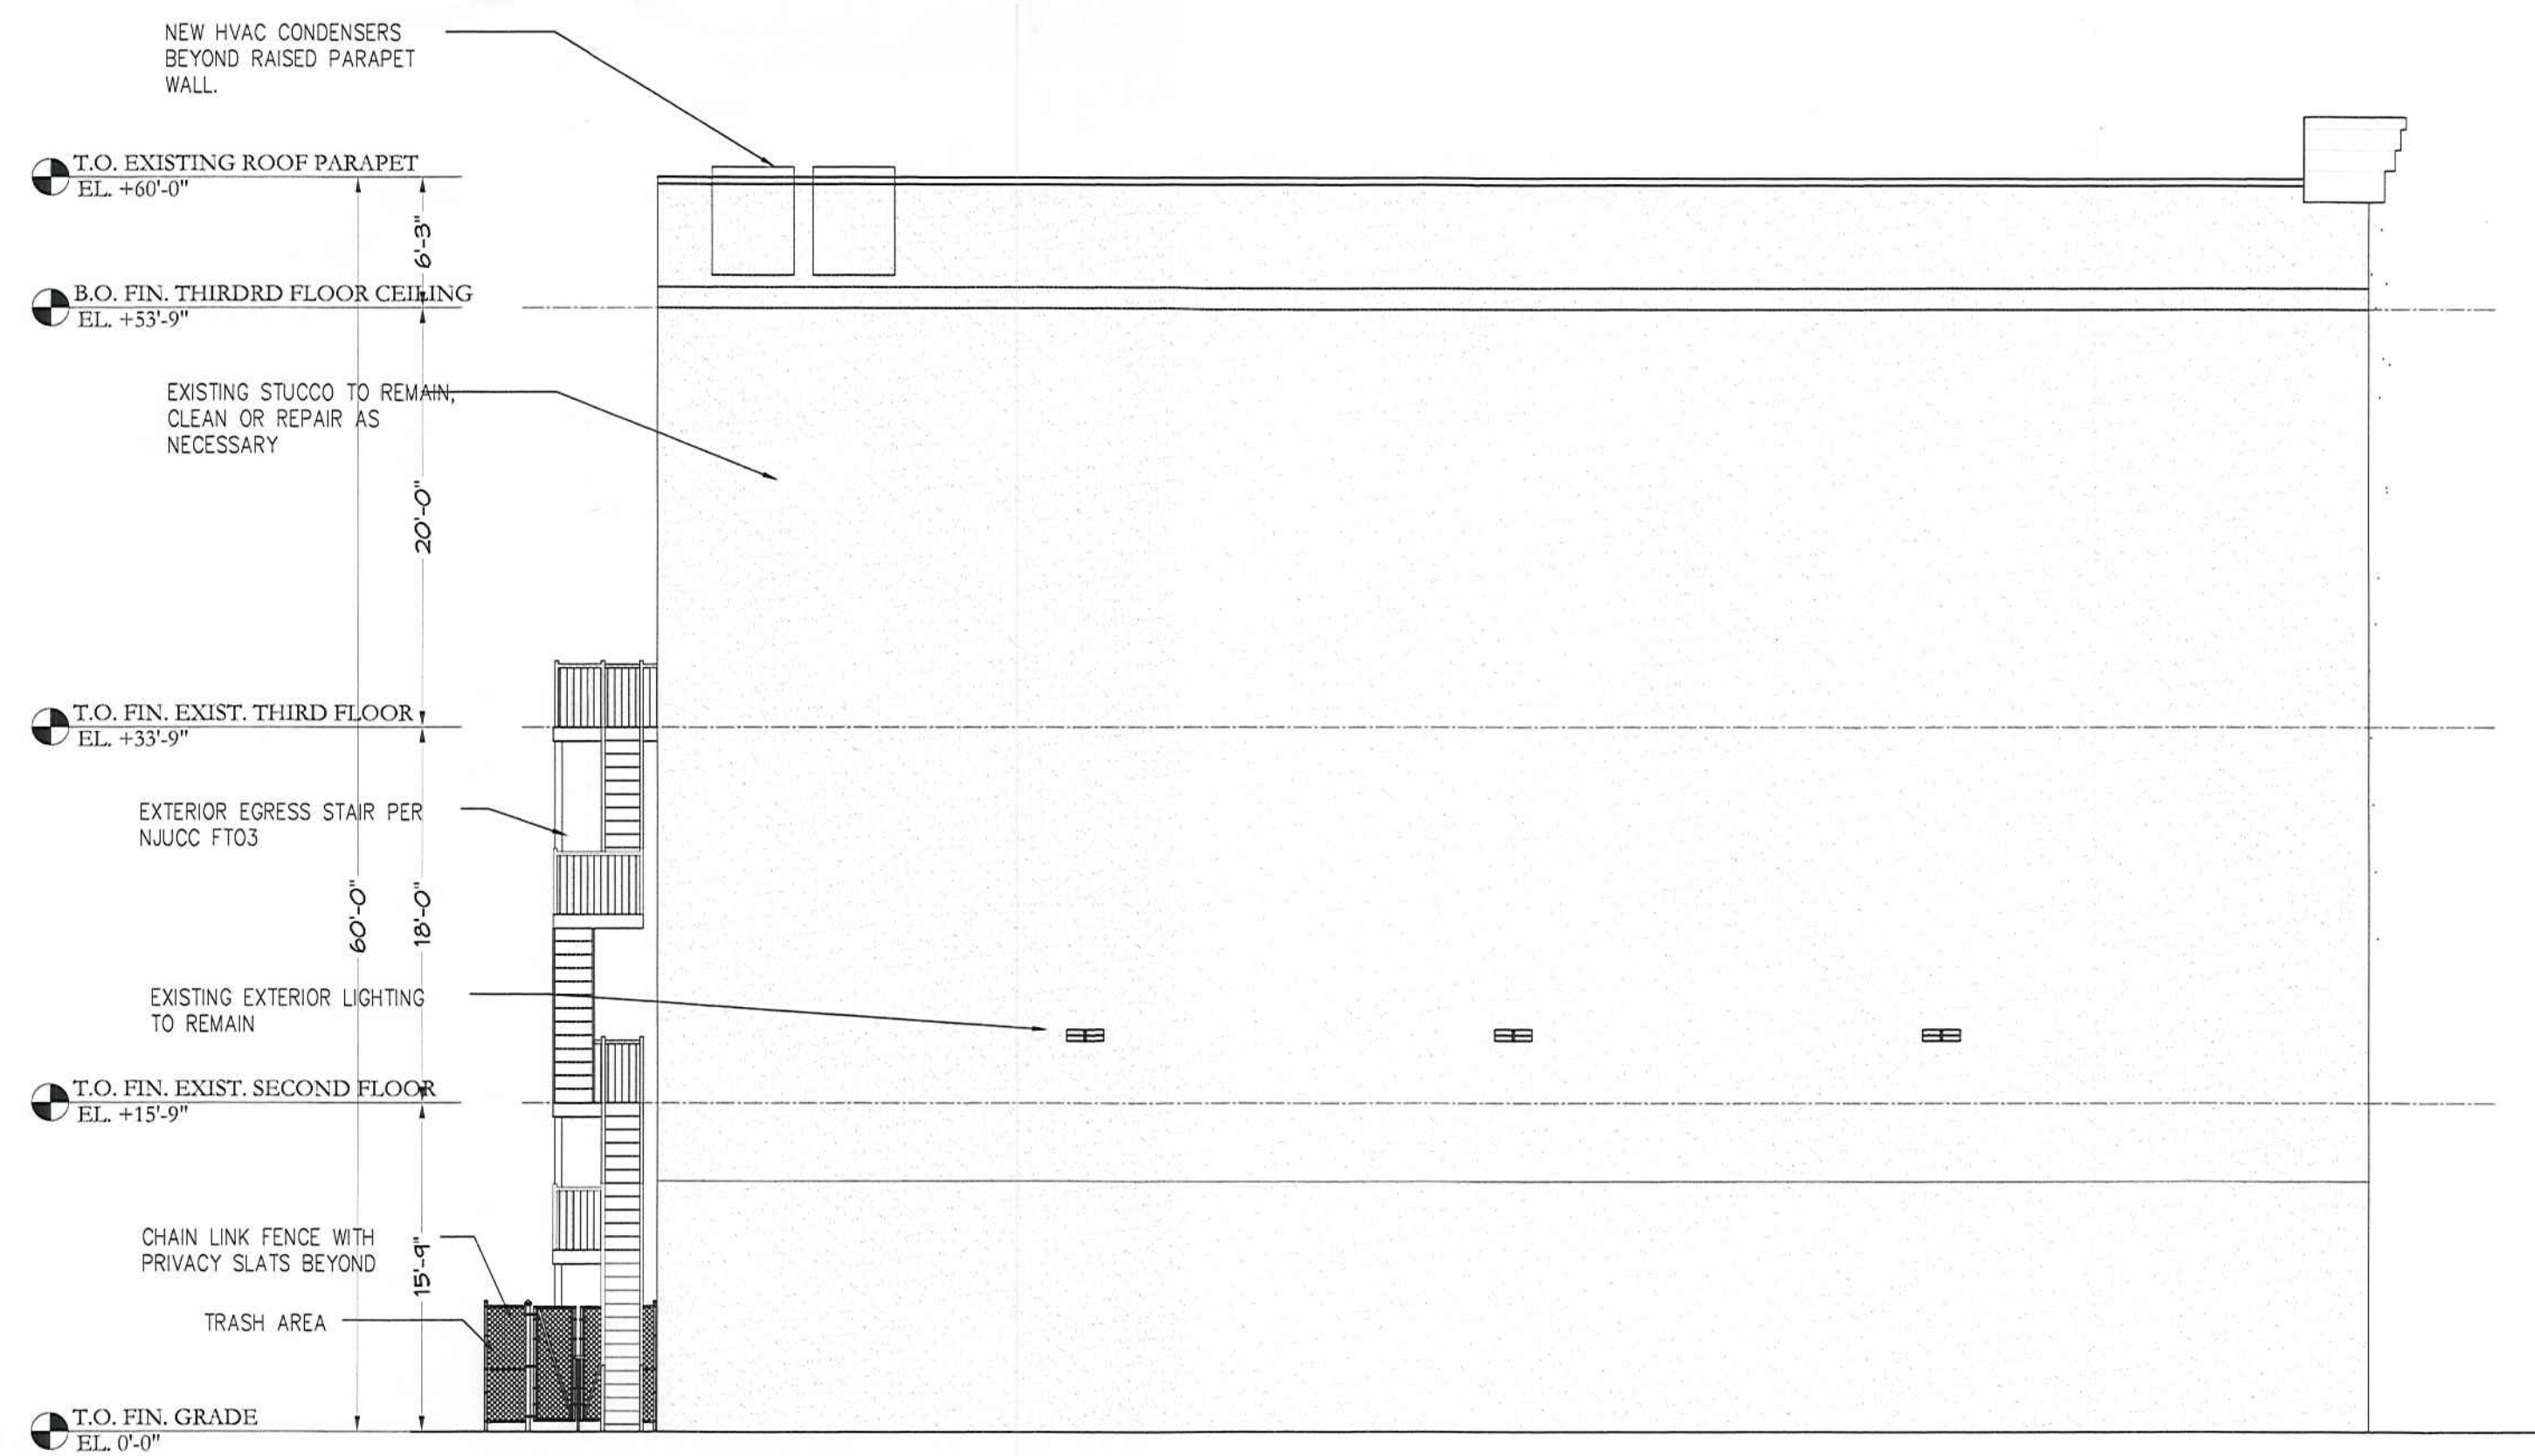

4 PROPOSED LEFT SIDE ELEVATION
SCALE: 1/8"=1'-0"

REV.	DATE	ISSUE	REMARK
	12/28/2021		PERMIT APPLIC.
	09/22/2022		REVISED DWG

PROJECT NUMBER:
21108
This document is the exclusive property of Ashraf M. Ragab Architect. The document and the information it contains may not be reproduced or used for other than the specific project for which it was prepared without the explicit consent of Ashraf M. Ragab Architect.

SHEET TITLE:
EXISTING & PROPOSED REAR & LEFT SIDE ELEVATIONS

SHEET NUMBER:

A-08