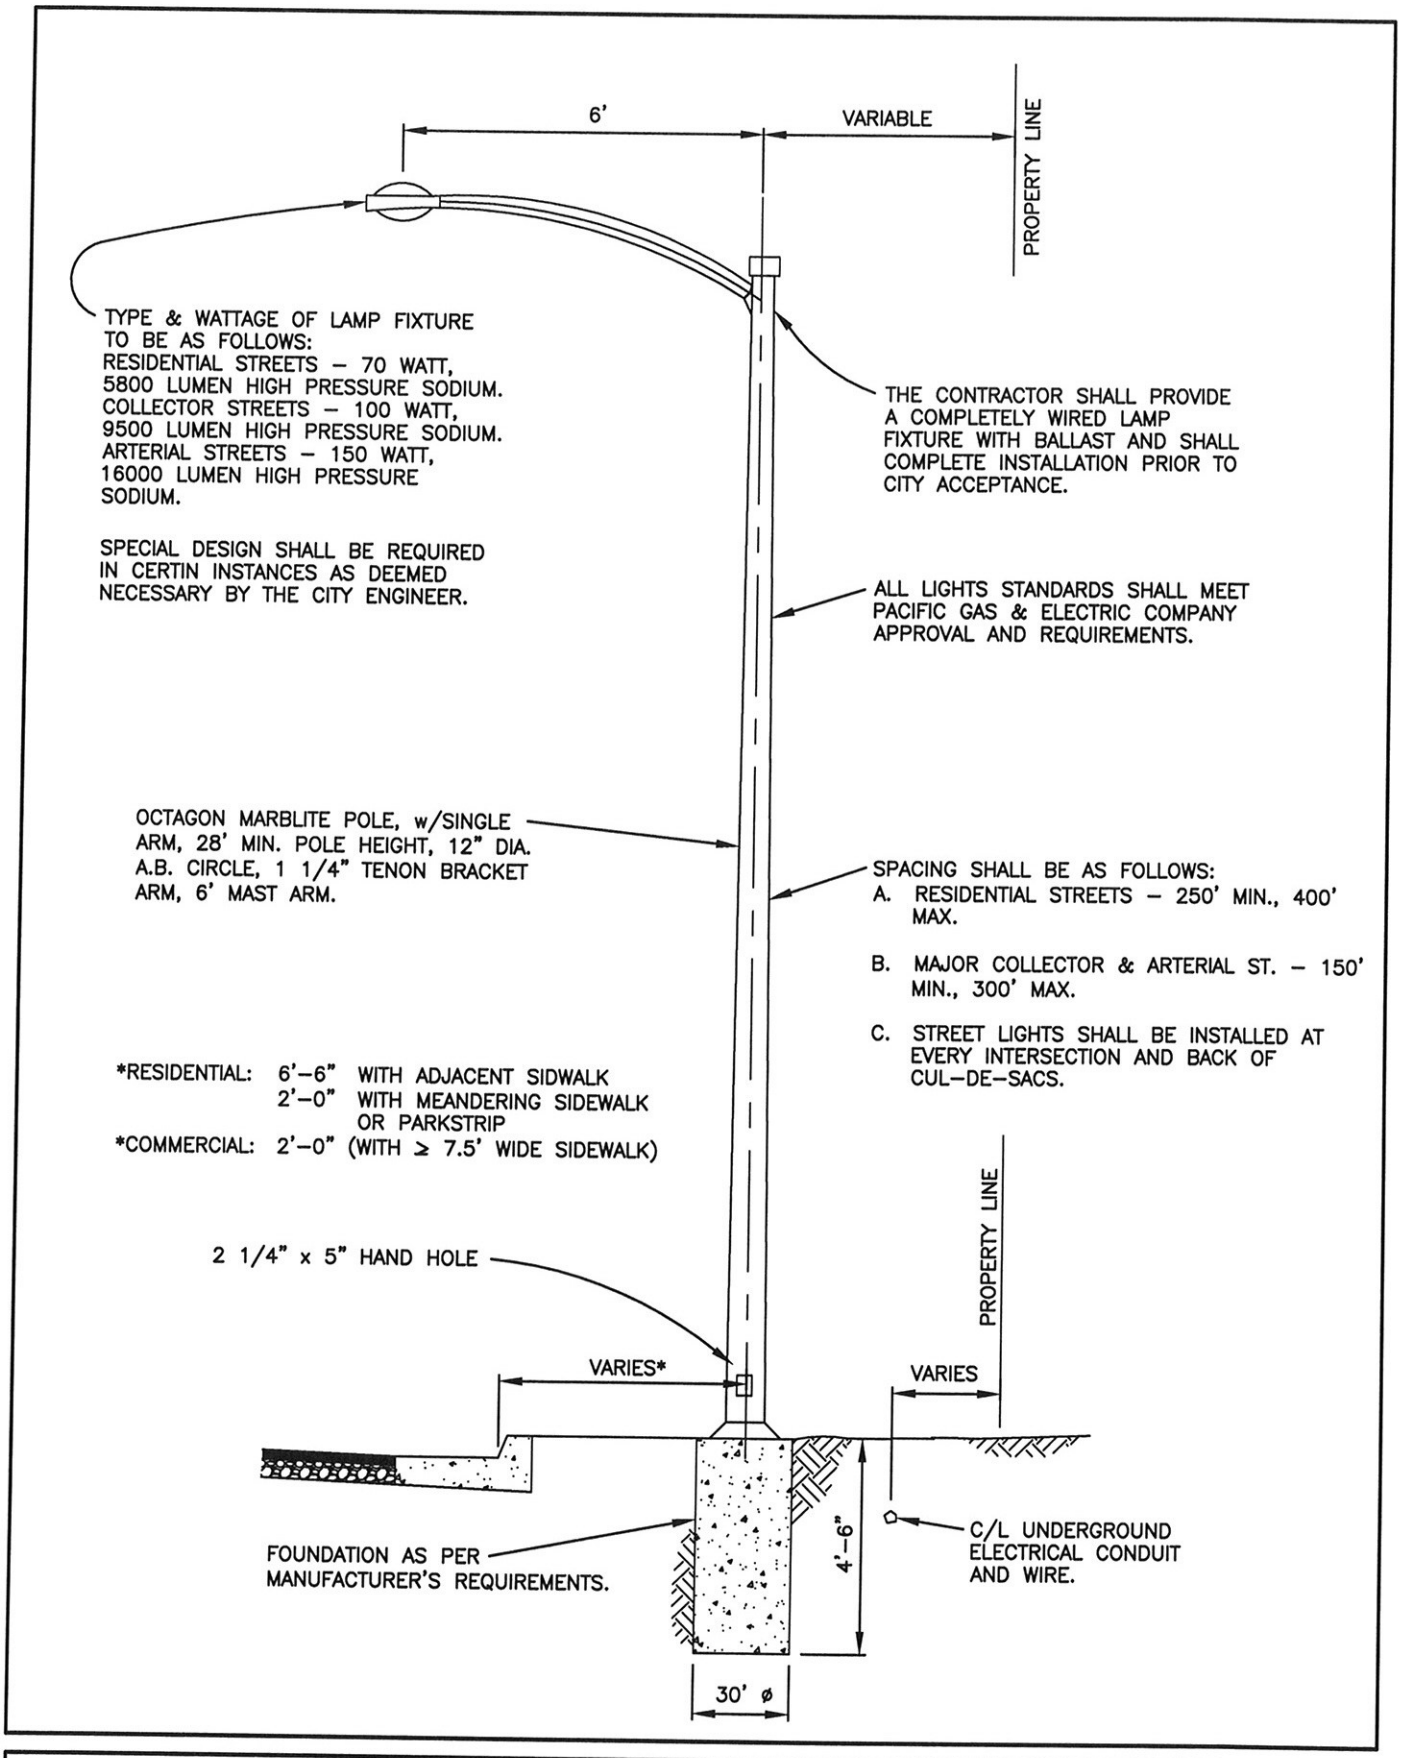

CITY of CORCORAN • Department of Public Works

Standard Drawing for:

STREET LIGHT INSTALLATION

APPROVED: City Engineer — Date: 05/19/08

Revised:

M-5