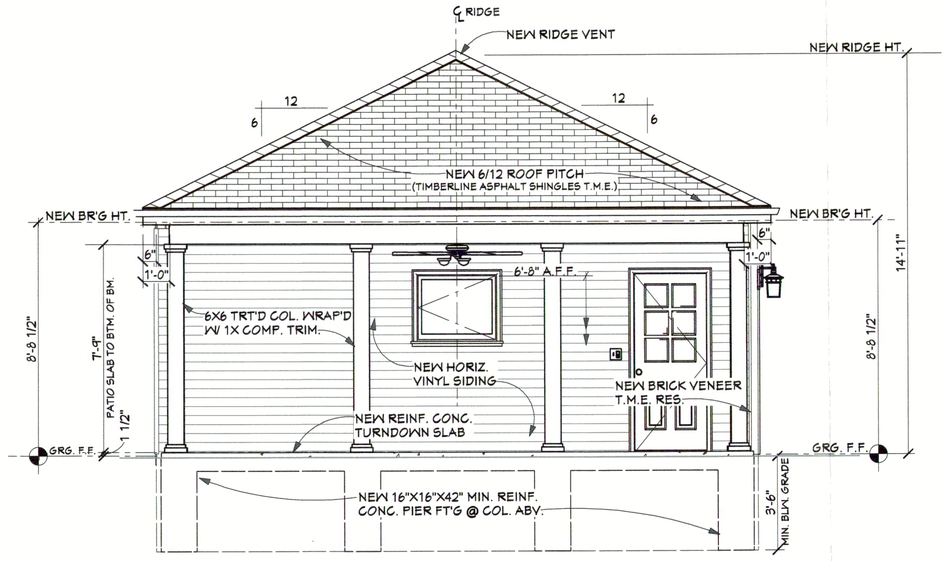

NEW LEFT SIDE ELEVATION

SCALE: 1/4" = 1'-0"

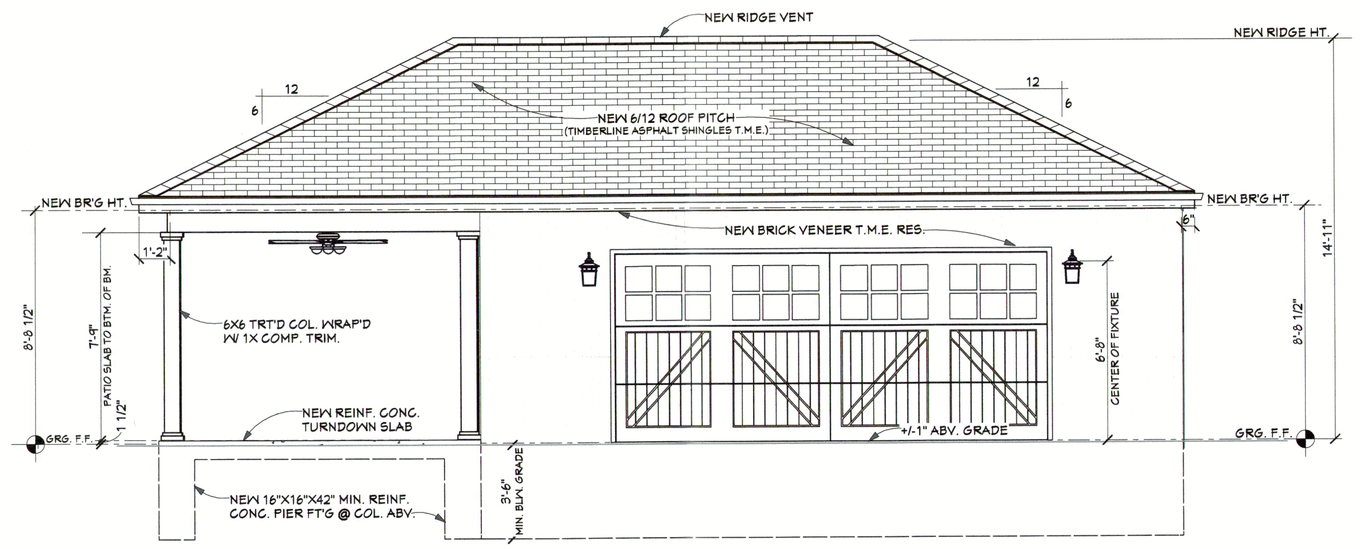

NEW FRONT ELEVATION

SCALE: 1/4" = 1'-0"

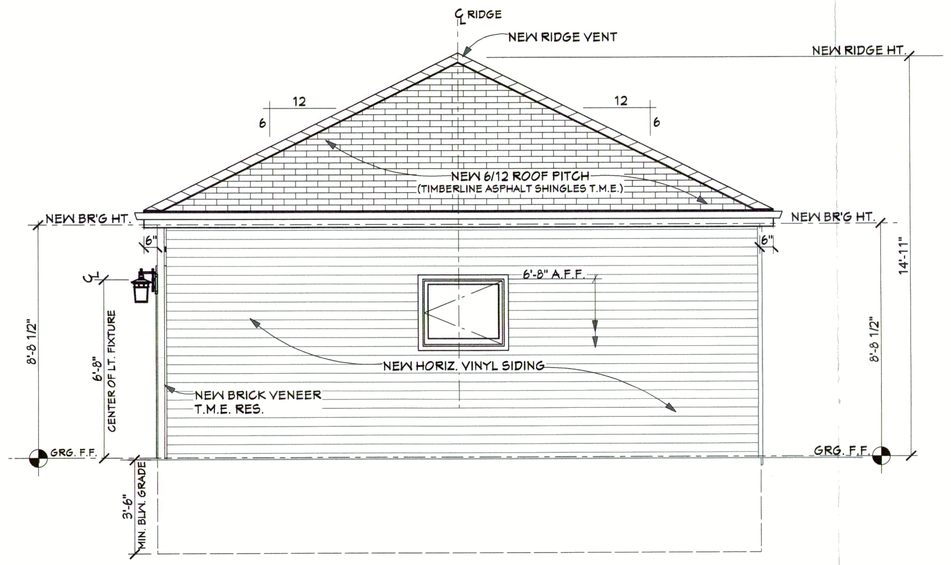

NEW RIGHT SIDE ELEVATION

SCALE: 1/4" = 1'-0"

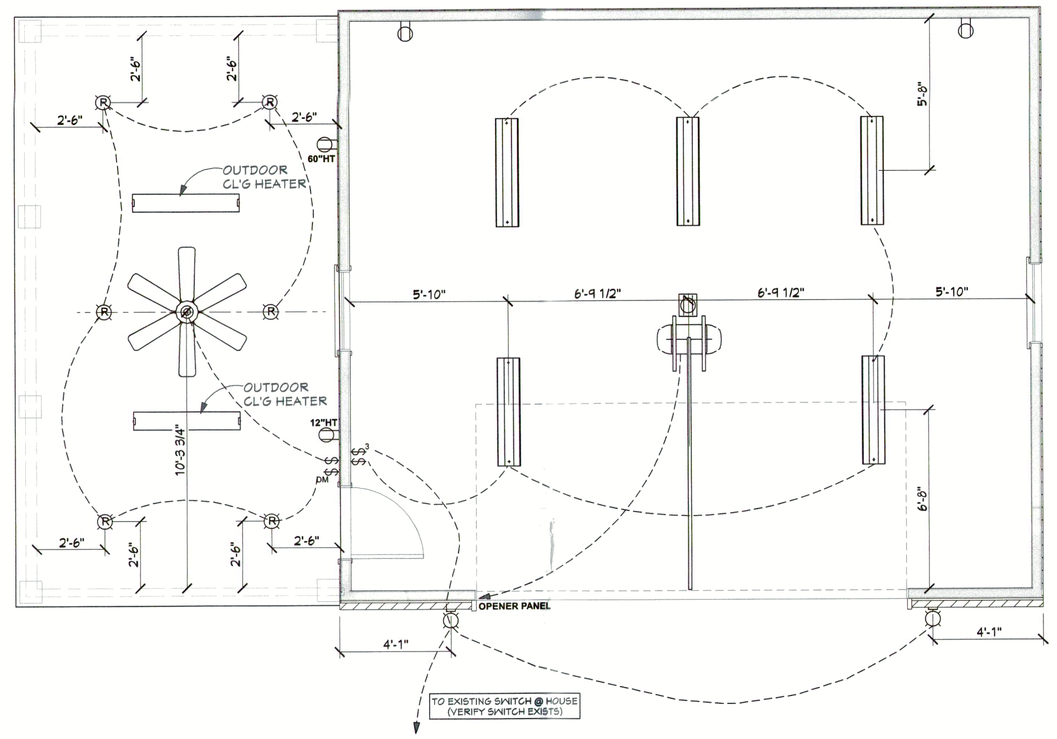

NEW GARAGE ELECTRICAL LAYOUT

SCALE: 1/4" = 1'-0"

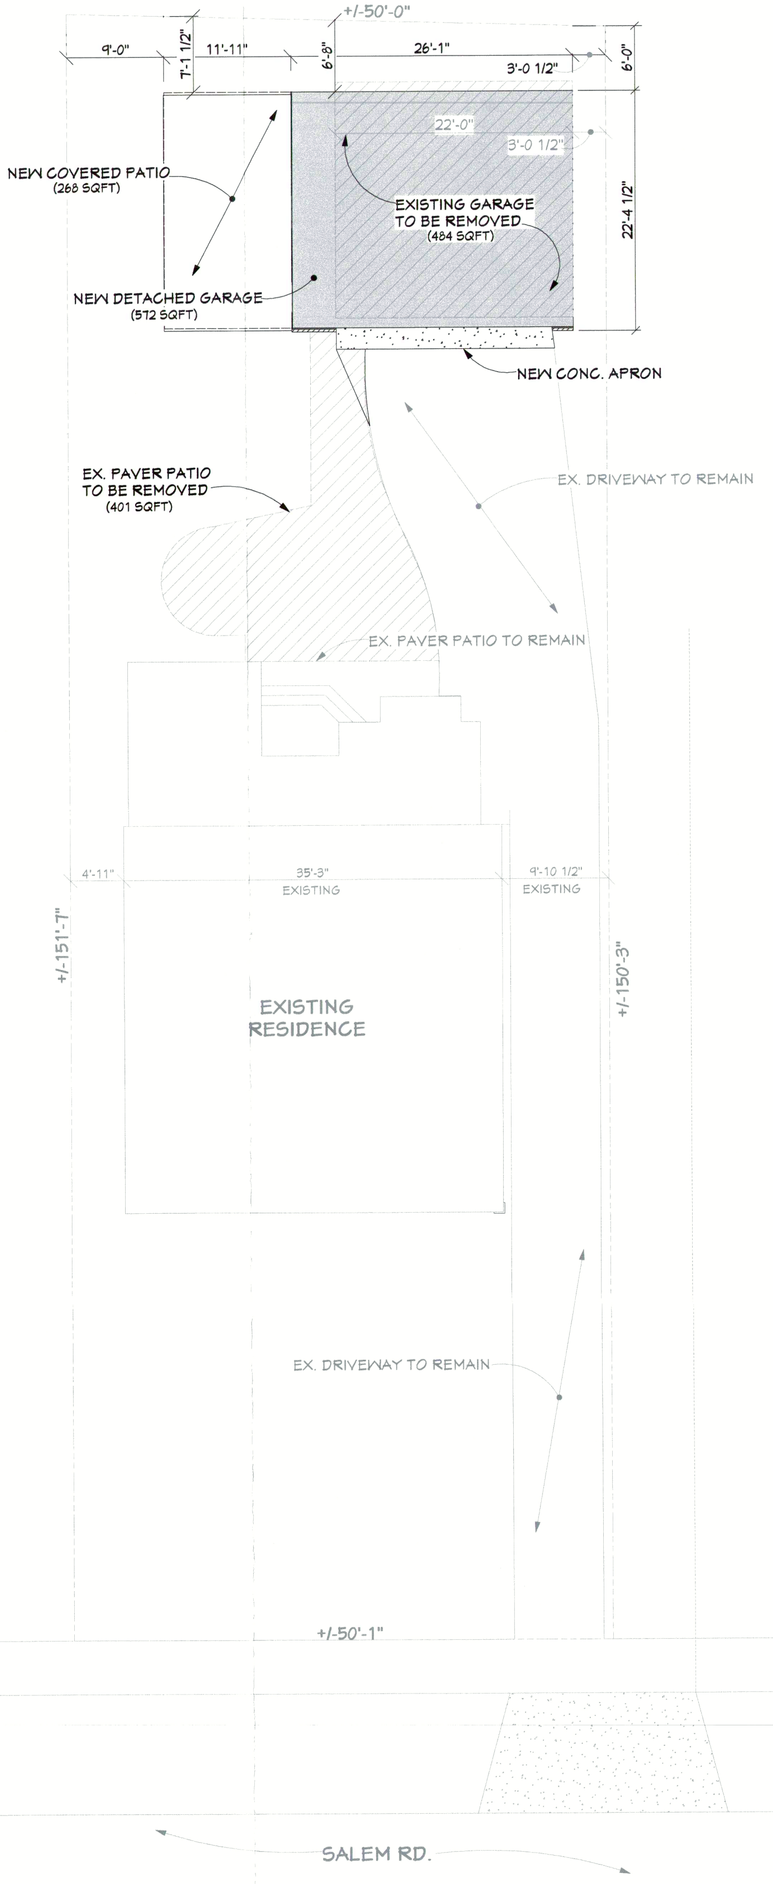

PROPOSED SITE LAYOUT

SCALE: 1" = 10'-0" (FOR REFERENCE ONLY)

ELECTRICAL LEGEND/KEY	
SYMBOL	DESCRIPTION
R	Ceiling Mounted Light Fixtures: Recessed 6"
	Ceiling Mounted Light Fixtures: Surface Mount
	Wall Mounted Light Fixtures: Flush Wall Mounted
	Ceiling Mounted Light Fixtures: Fan
	220V Receptacle
GFCI	110V Receptacles: GFCI
WP	110V Receptacles: Weather Protected
	110V Receptacles: Duplex
$	Switches: Single Pole
3 $	Switches: 3-Way
DM $	Switches: Dimmer

ELECTRICAL NOTES

1. COORDINATE HOME OWNER SUPPLIED LIGHTS AND FIXTURES WITH DESIGNER BEFORE START OF INSTALL.

2. ANY CHANGES REQUESTED BY OWNER ARE TO BE REVIEWED WITH DESIGNER BEFORE INSTALLATION.

3. TYPICAL OUTLETS(DUPLEX) AND SWITCHES(TOGGLE) ARE TO BE WHITE WITH WHITE COVER PLATES.

4. TYPICAL OUTLETS ON OPEN WALL TO BE +/-42" ABOVE F.F. TO CENTER, UNLESS NOTED OTHERWISE.

TYP. WALL KEY / LEGEND

- EXISTING EXTERIOR WALLS TO REMAIN
- EXISTING 2X4 EXTERIOR WALL REMOVED
- NEW EXTERIOR STUD WALLS
- EXISTING 2X4 INTERIOR WALLS TO REMAIN
- EXISTING INTERIOR STUD WALLS REMOVED
- NEW INTERIOR STUD WALLS

CONSTRUCTION NOTES:

14. ALL WINDOW AND DOOR DIMENSIONS REFER TO WIDTH & HEIGHTS (I.E. 2468 DOOR IS A 2'-4" WIDE x 6'-8" HIGH DOOR; 2854 WINDOW IS A 2'-8" WIDE x 5'-4" HIGH WINDOW.
DOUBLE HUNG WINDOW SIZES REFER TO SASH SIZE.
CASEMENT AND AWNING WINDOW SIZES REFER TO FRAME SIZE.
(COORDINATE ROUGH OPEN SIZE WITH WINDOW MANUFACTURER USED)

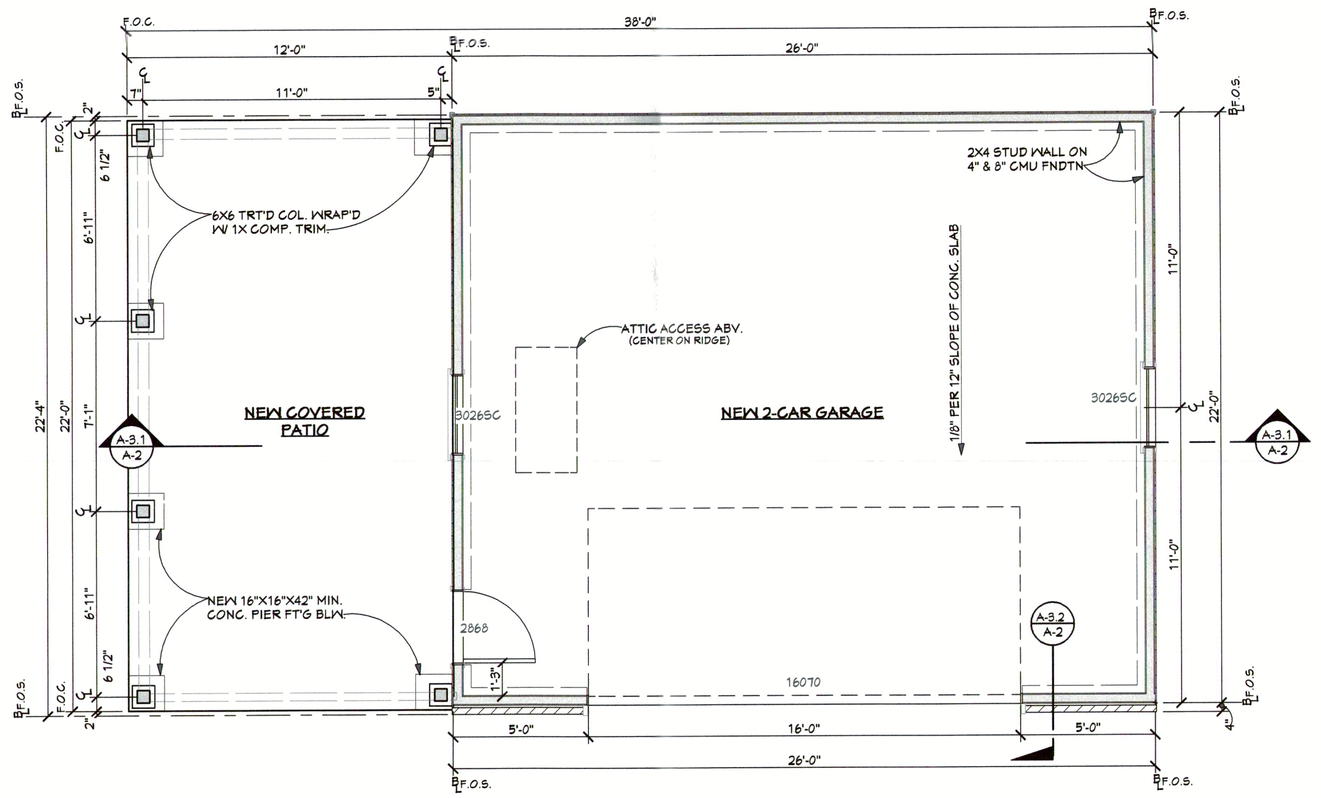

PROPOSED GARAGE FLOOR PLAN

SCALE: 1/4" = 1'-0"

VARIANCE/PERMIT SET 4/8/2021

MainStreet DESIGN BUILD
595 S. OLD WOODWARD AVE. BIRMINGHAM, MI 48009
PHONE: (248) 644-6330 FAX: (248) 644-2885

OWNER:
JANE & BOBBY KRASNICK
26041 SALEM ROAD
HUNTINGTON WDS, MI 48070

PROJECT:
DETACHED GARAGE RENOVATION

JOB NO.
4749

Issue Date:	Issued For:
M/DD/14	DP1 PRESENTATION
1/07/2021	PRESENTATION
4/02/2021	VARIANCE SET

SHEET NO.
A-2