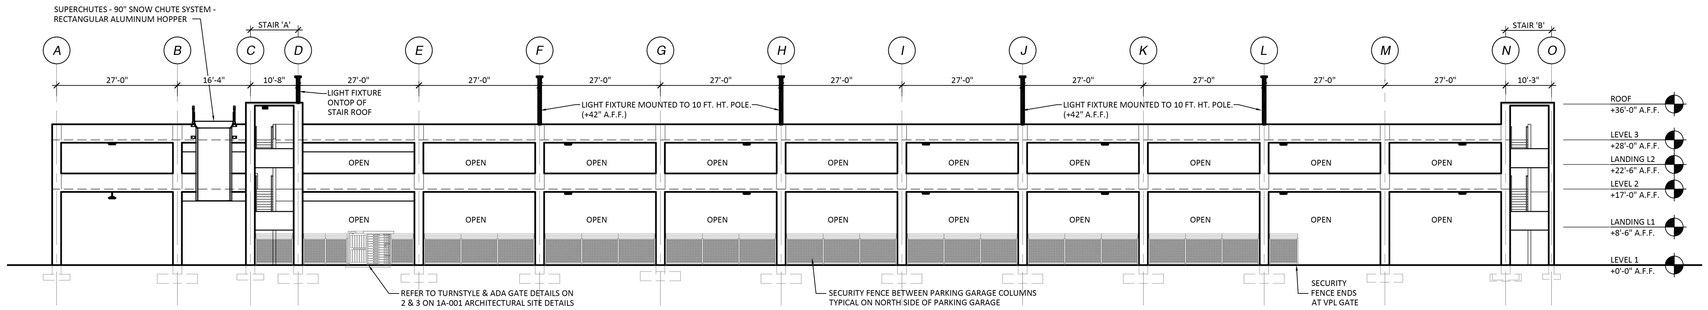

WEST ELEVATION

SCALE: 1/16" = 1'-0"

D / 1A-300

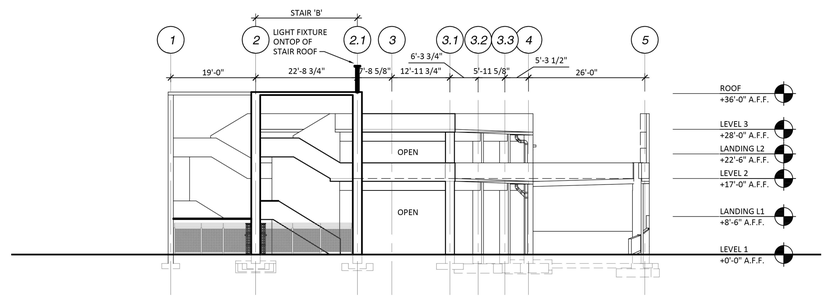

SOUTH ELEVATION

SCALE: 1/16" = 1'-0"

C / 1A-300

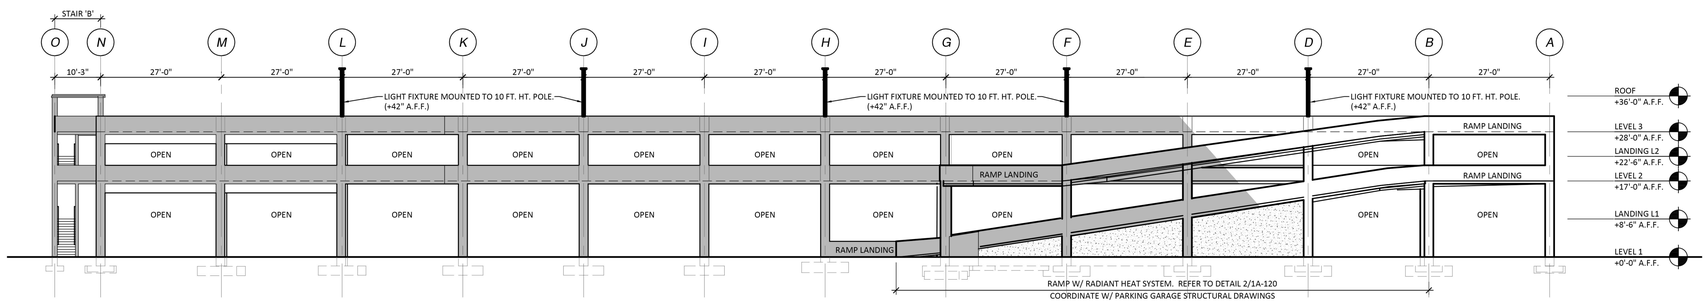

EAST ELEVATION

SCALE: 1/16" = 1'-0"

B / 1A-300

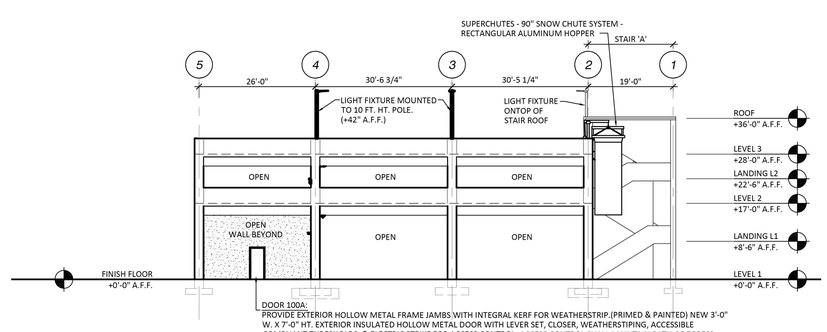

NORTH ELEVATION

SCALE: 1/16" = 1'-0"

A / 1A-300

MATERIAL LEGEND

#	DESCRIPTION
1	PAINTED PRECAST CONCRETE SHERWIN WILLIAMS "GAUNTLET GRAY" #SW7019
2	PAINTED PRECAST CONCRETE SHERWIN WILLIAMS "MINDFUL GRAY" #SW7015
3	PAINTED PRECAST CONCRETE SHERWIN WILLIAMS "REPOSE GRAY" #SW7015
4	INSULATED METAL PANEL METL-SPAN COLOR: "SNOW WHITE" / EMBOSSED TEXTURE
5	MASONRY SMOOTH-FACE BLOCK (FIELD) COLOR: PAINT TO MATCH ADJACENT WALL COLOR.
6	HOLLOW METAL DOOR & FRAME COLOR: PAINT TO MATCH ADJACENT WALL COLOR.
7	BOLLARDS - OSHA YELLOW VINYL COVER
8	DOWNSPOUT NOZZLE - PVDF RESIN BASED COATING COLOR: PAINT TO MATCH ADJACENT WALL COLOR.
9	METAL COPINGS, GRAVEL STOPS, CANOPIES UNA-CLAD (OR EQUAL) COLOR: "SLATE GRAY"
10	
11	
12	

GENERAL NOTES

1.	POST TENSION CONCRETE PAINT POWER WASH COMPLETE SURFACE & WIPE DOWN ALL JOINTS W/ DENATURED ALCOHOL. FIRST COAT: SHERWIN WILLIAMS LOXON PRIMER SECOND COAT: SHERWIN WILLIAMS ULTRACRETE FINE THIRD COAT: SHERWIN WILLIAMS ULTRACRETE FINE STRIPES: SHERWIN WILLIAMS SHERCRYL SEMI-GLOSS (2) COATS
2.	ALL POST-TENSION CONCRETE JOINTS TO RECEIVE ONE-PART POLYURETHANE CAULK COMPATIBLE WITH ADJACENT PAINT SYSTEMS.
3.	COORDINATE W/ PARKING GARAGE STRUCTURAL DRAWINGS

PRELIMINARY NOT FOR CONSTRUCTION

GDOT DESIGN
10020 Aurora-Hudson Rd
Streetsboro, Ohio 44241
PH: (330) 528-3500
FX: (330) 528-0008
www.gdotdesign.com

Drawn By	----
Checked By	----
Project Number	##-##-####

NOTICE
THIS ARCHITECTURAL AND ENGINEERING DRAWING IS GIVEN IN CONFIDENCE. NO USE OR DISSEMINATION MAY BE MADE WITHOUT PRIOR WRITTEN CONSENT OF THE ARCHITECT. ALL RIGHTS ARE HEREBY SPECIFICALLY RESERVED. GEIS CONSTRUCTION

REVISIONS REFLECTED IN THESE DRAWINGS INVOLVE CHANGES TO CONTRACT PRICE PREVIOUSLY PROVIDED. CHANGE ORDERS WILL BE PROVIDED FOR ALL CHANGES. THESE CHANGES ARE NOT IN THE BASE BID.

DATES AND REVISIONS

03-31-2023
OWNER REVIEW SET

04-07-2023
PERMIT SET

GEIS COMPANIES
10020 Aurora-Hudson Rd
Streetsboro, Ohio 44241
PH: (330) 528-3500
FX: (330) 528-0008
www.geisco.net

A.DuiePYLE - SOUTHINGTON
PARKING GARAGE - BLDG. 1
#87 AIRCRAFT ROAD
SOUTHINGTON, CT. 06489

ELEVATIONS

1A-300

ALL FREIGHT SERVICES SHALL BE PROVIDED BY A. DUIE PYLE. FREIGHT CHARGES WILL NOT BE ACCEPTED.

J:\A Duie Pyle - Southington CT Expansion\1. PARKING GARAGE (PG)\CONSTRUCTION DOCS\1D_SCT-PG_1A-300_ELEVATIONS.dwg 03/02/2023 Todd Ritter 15:13