


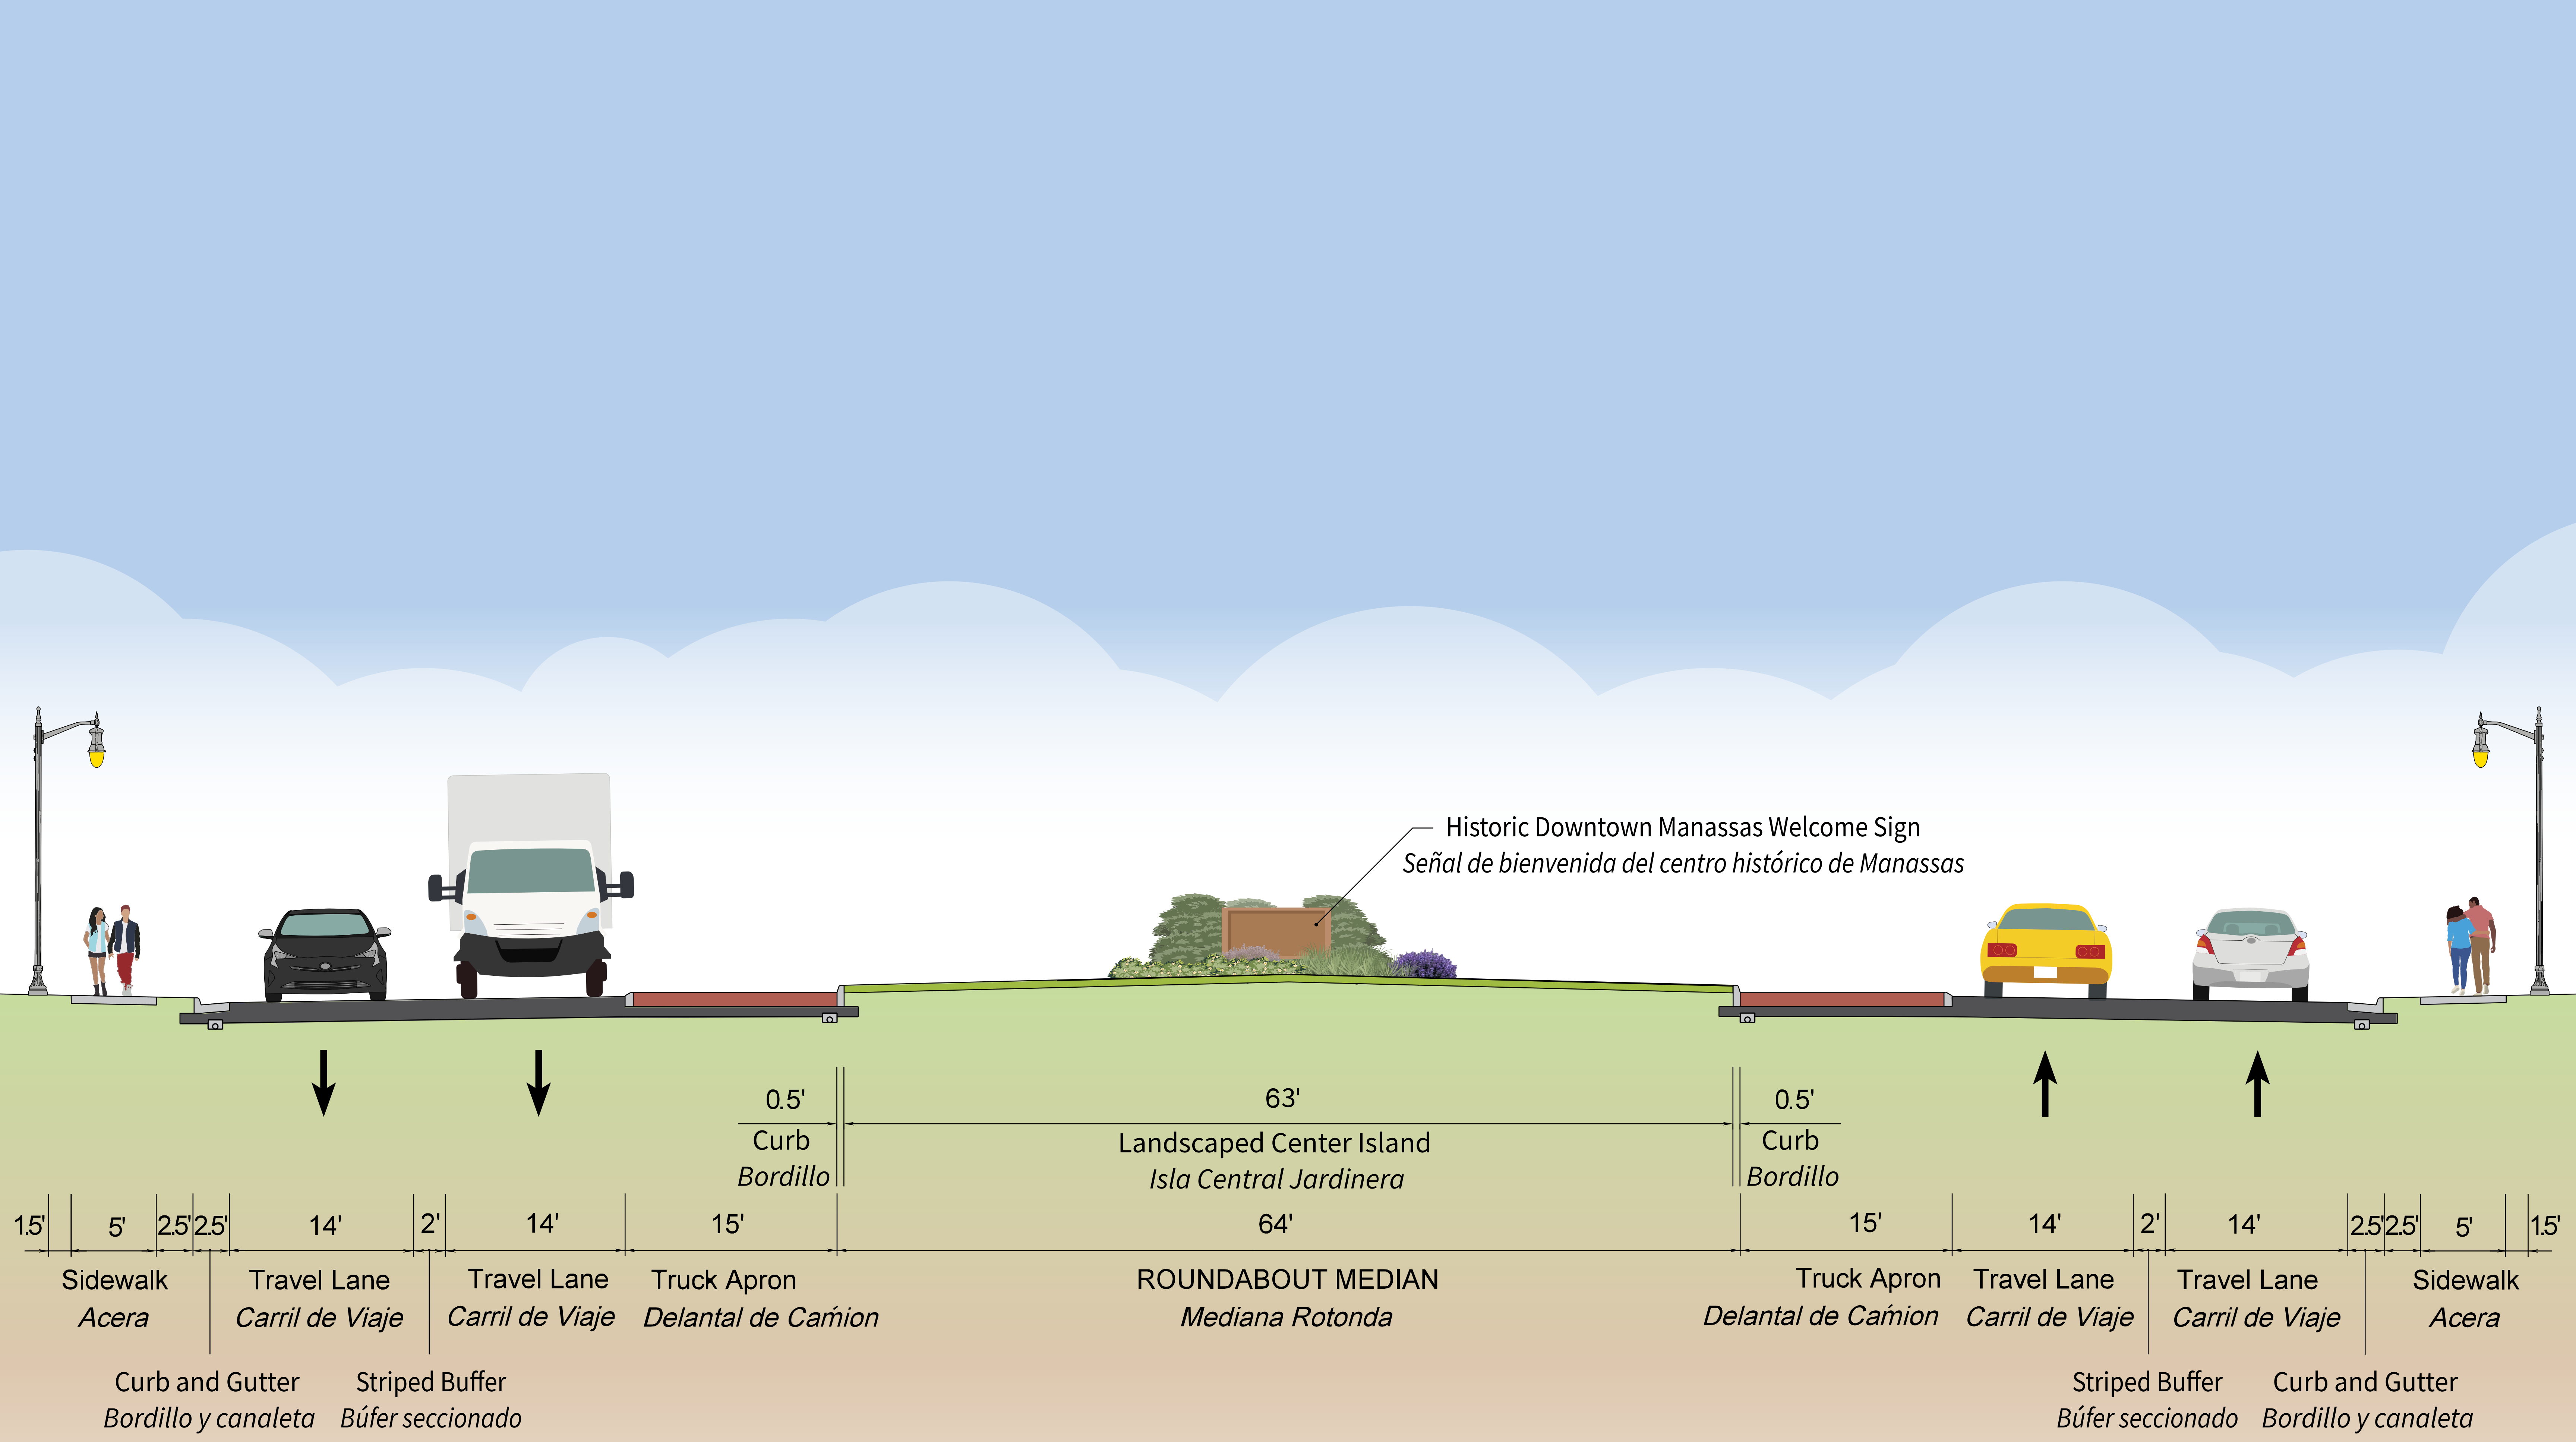

PROPOSED ROUNDABOUT TYPICAL