
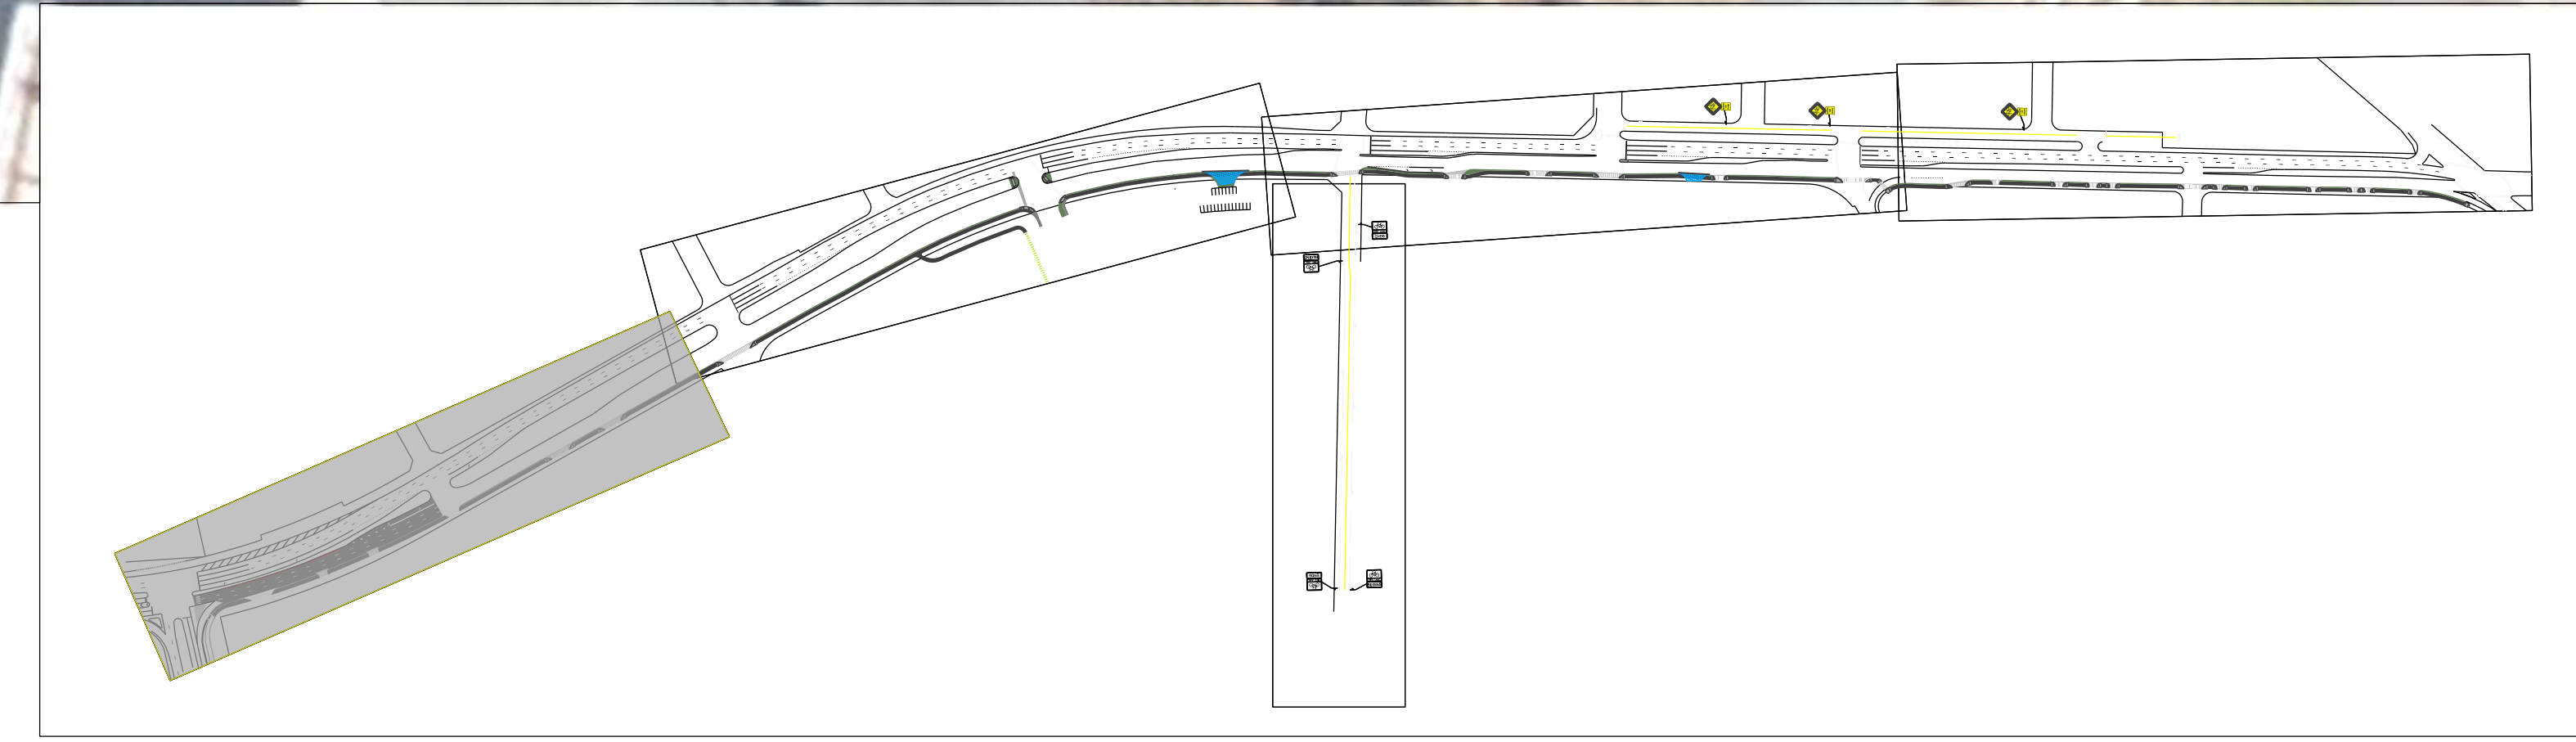


- ### Utility Relocation Legend
- | | | | |
|---|------------------------|---|---------------------|
|  | Pedestrian Push Button |  | Light Pole |
|  | Utility Pole |  | Signal Cabinet |
|  | Fire Hydrant |  | Traffic Signal Pole |




NOT FOR CONSTRUCTION

<i>REVISIONS</i>		<i>CONCEPTUAL PLAN</i>	
<i>Date</i>	<i>Initial</i>	SUDLEY ROAD ALT E OFF-STREET SHARED-USE PATH / OFF-STREET BIKE LANES FROM GODWIN DR TO GRANT AVE	
		Mead & Hunt 8150 LEESBURG PIKE SUITE 630 VIENNA, VA 22182 (703) 942-8990 WWW.MEADHUNT.COM	
		SCALE 0 20' 40'	
		Date: AUGUST 2023	
DRAWN: KD, LB		DESIGNED: KD, MN	CHECKED: MN, BL
PLAN NO.	PLAN NO.	PROJECT	SHEET NO.

 

Utility Relocation Legend

	Pedestrian Push Button		Light Pole
	Utility Pole		Signal Cabinet
	Fire Hydrant		Traffic Signal Pole

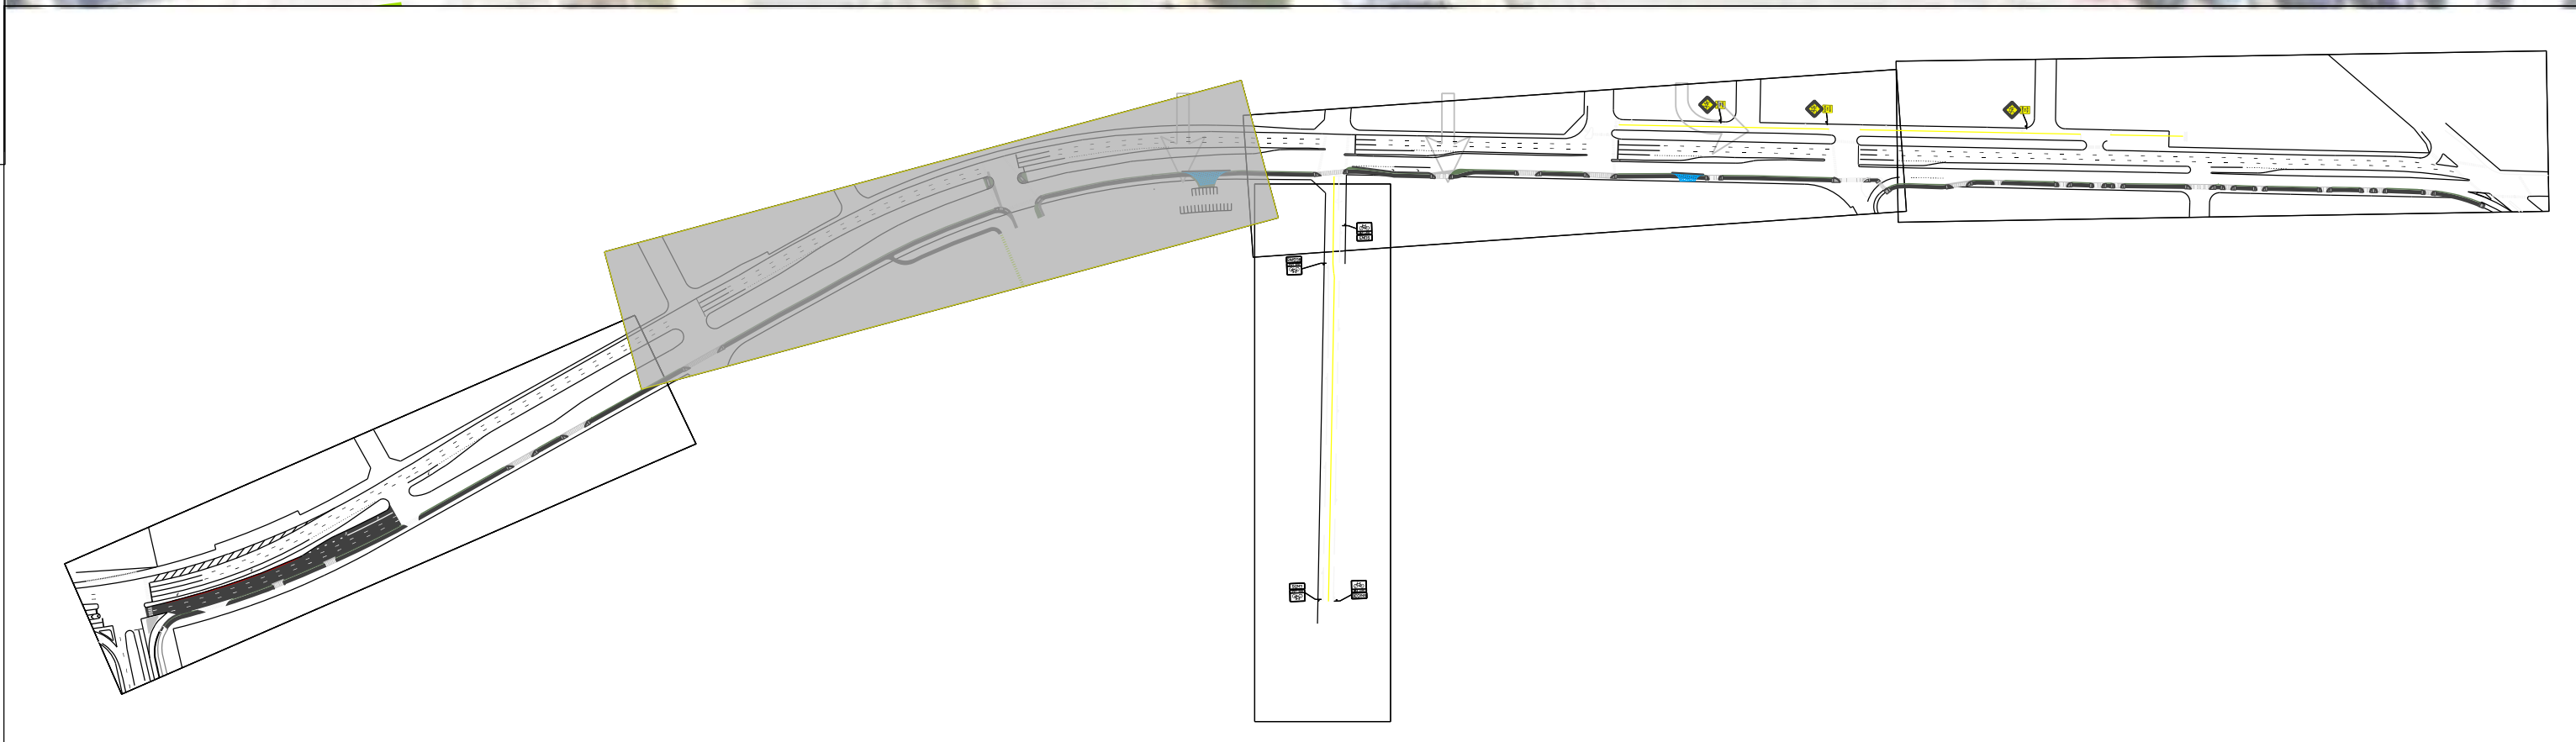
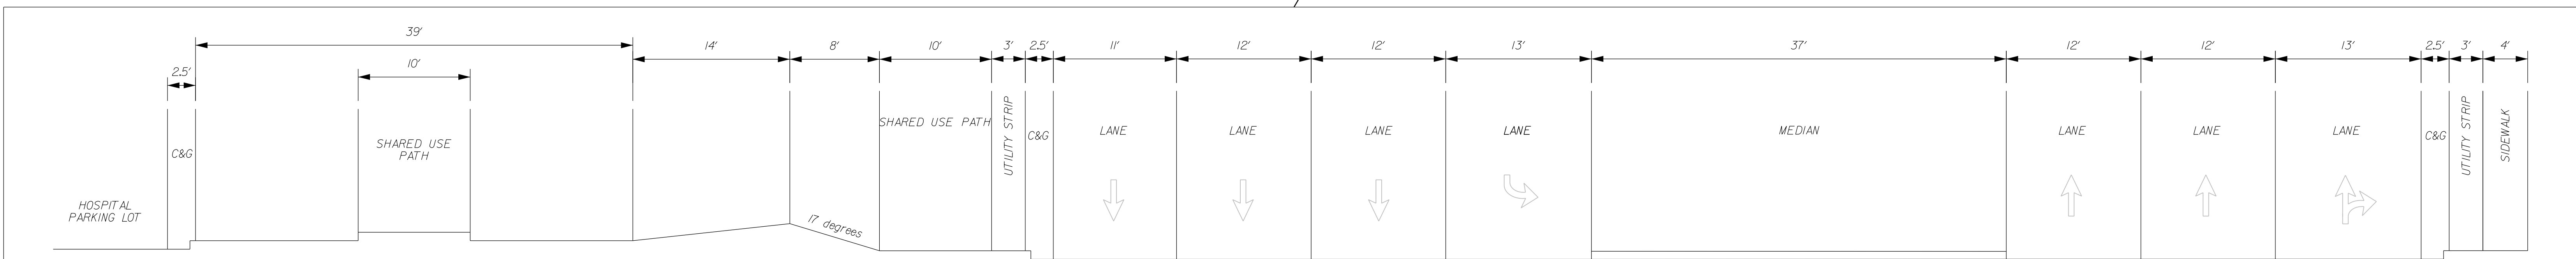
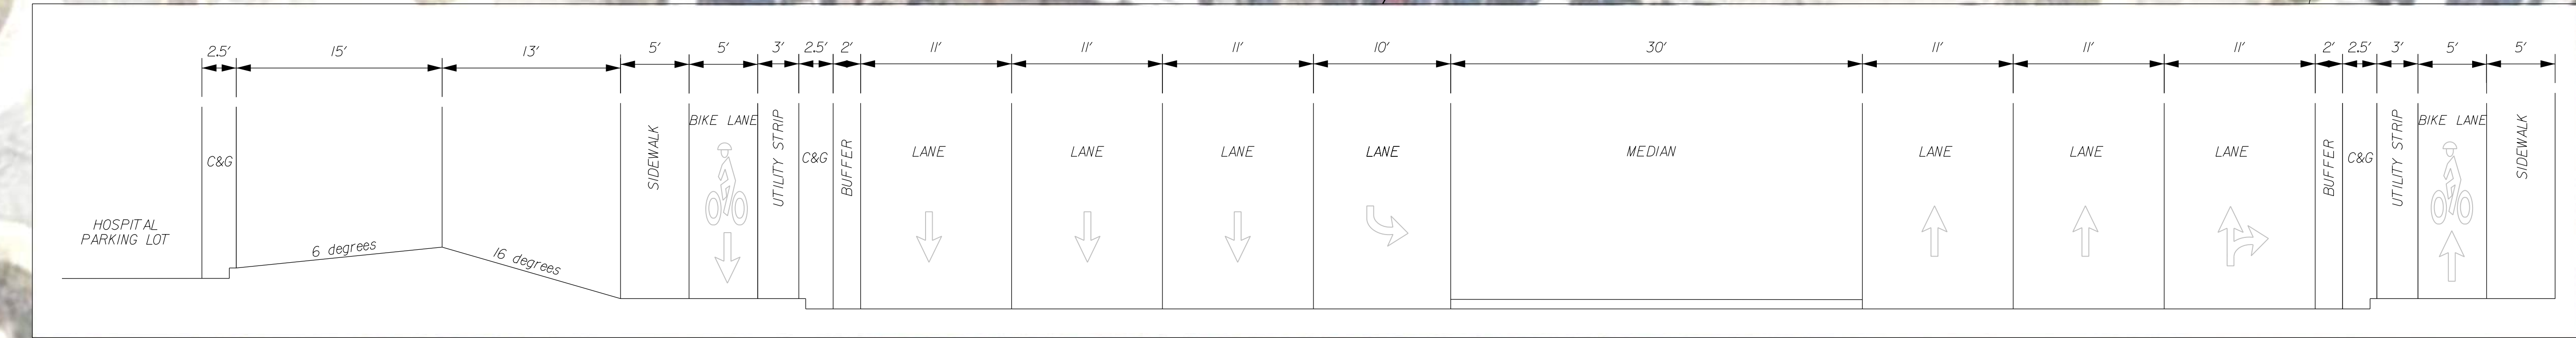


NOT FOR CONSTRUCTION

REVISIONS		CONCEPTUAL PLAN	
Date	Initial	SUDLEY ROAD ALT E OFF-STREET SHARED-USE PATH / OFF-STREET BIKE LANES FROM GODWIN DR TO GRANT AVE	
		8150 LEESBURG PIKE SUITE 630 VIENNA, VA 22182 (703) 942-8900 WWW.MEADHUNT.COM	
		SCALE 0 20' 40'	
		Date: AUGUST 2023	
DRAWN: KD, LB		DESIGNED: KD, MN	CHECKED: MN, BL
PLAN NO.	PROJECT	FILE NO.	SHEET NO.

MATCH LINE - SEE SHEET 2

MATCH LINE - SEE SHEET 4

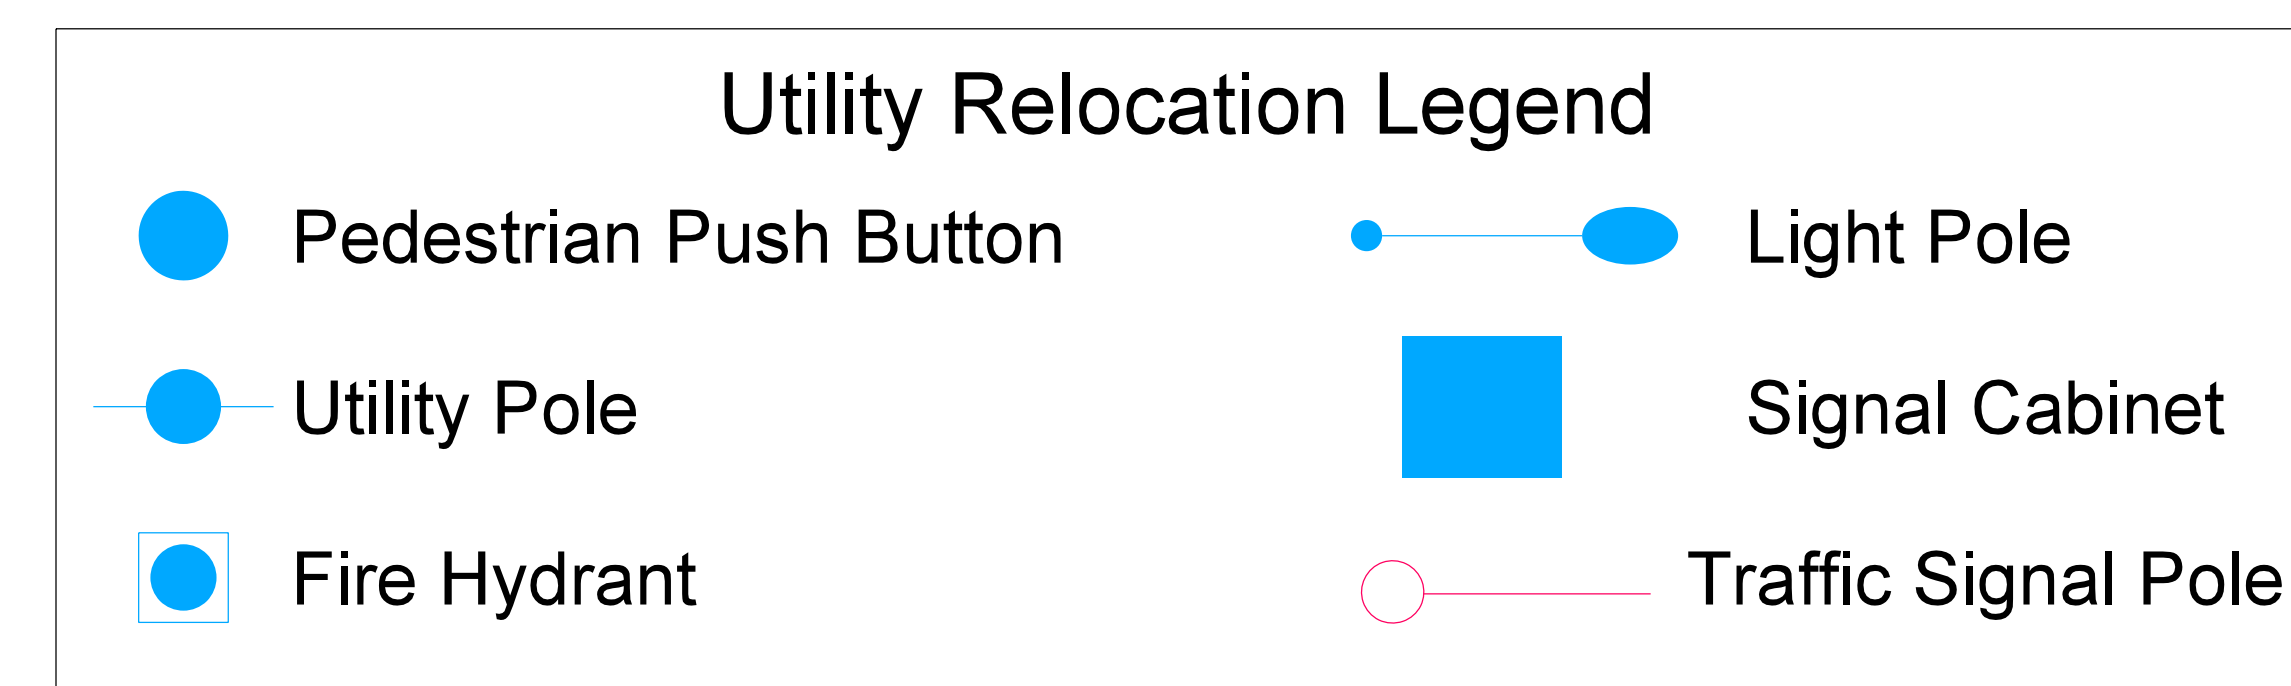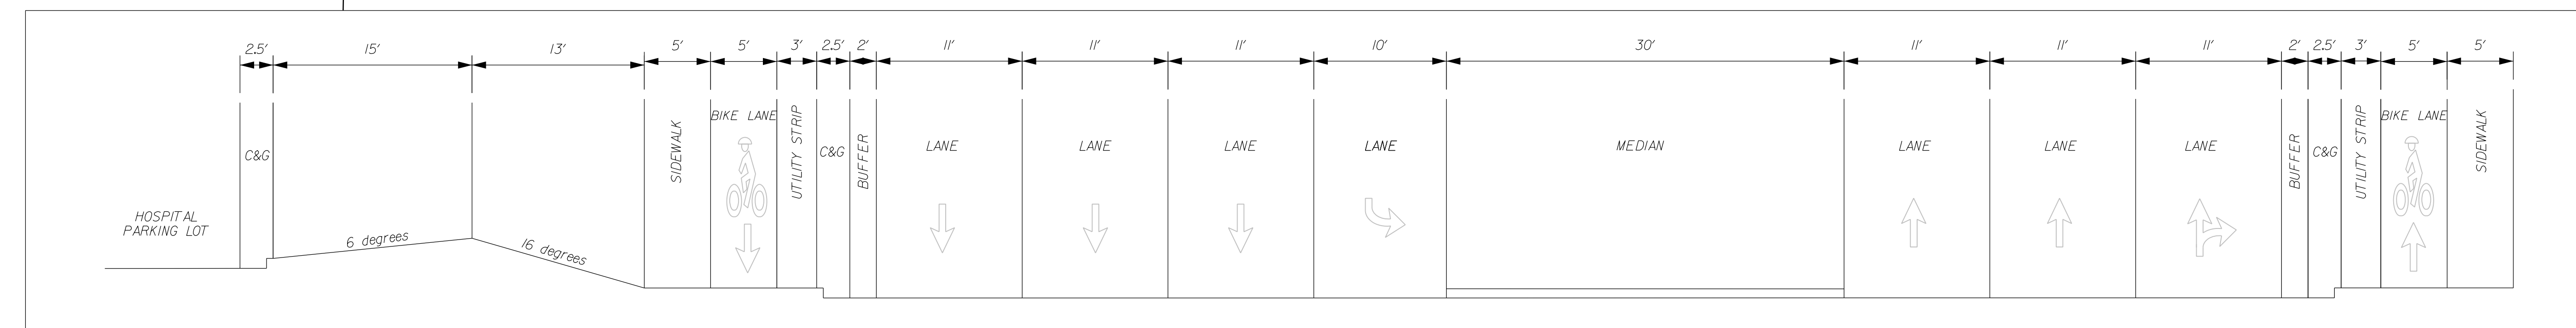 

NOT FOR CONSTRUCTION



<i>REVISIONS</i>		<i>CONCEPTUAL PLAN</i>	
<i>Date</i>	<i>Initial</i>	SUDLEY ROAD ALT E OFF-STREET SHARED-USE PATH / OFF-STREET BIKE LANES FROM GODWIN DR TO GRANT AVE	
		 8150 LEESBURG PIKE SUITE 630 VIENNA, VA 22182 (703) 942-8990 WWW.MEADHUNT.COM	 SCALE 0' 20' 40'
			Date: AUGUST 2023 Sheet: 3
		DRAWN: KD, LB	DESIGNED: KD, MN
		CHECKED: MN, BL	

MATCH LINE - SEE SHEET 3

REVISIONS		CONCEPTUAL PLAN			
Date	Initial	SUDLEY ROAD ALT E OFF-STREET SHARED-USE PATH / OFF-STREET BIKE LANES FROM GODWIN DR TO GRANT AVE			
		MEAD & HUNT 8150 LEESBURG PIKE SUITE 630 VIENNA, VA 22182 (703) 842-8990 WWW.MEADHUNT.COM DRAWN: KD, LB DESIGNED: KD, MN CHECKED: MN, BL PLAN NO. PROJECT FILE NO. SHEET NO.			
Date: AUGUST 2023		Scale: 0' 20' 40'			
Sheet: 4		Date: AUGUST 2023			

NOT FOR CONSTRUCTION

FORESTWOOD LANE

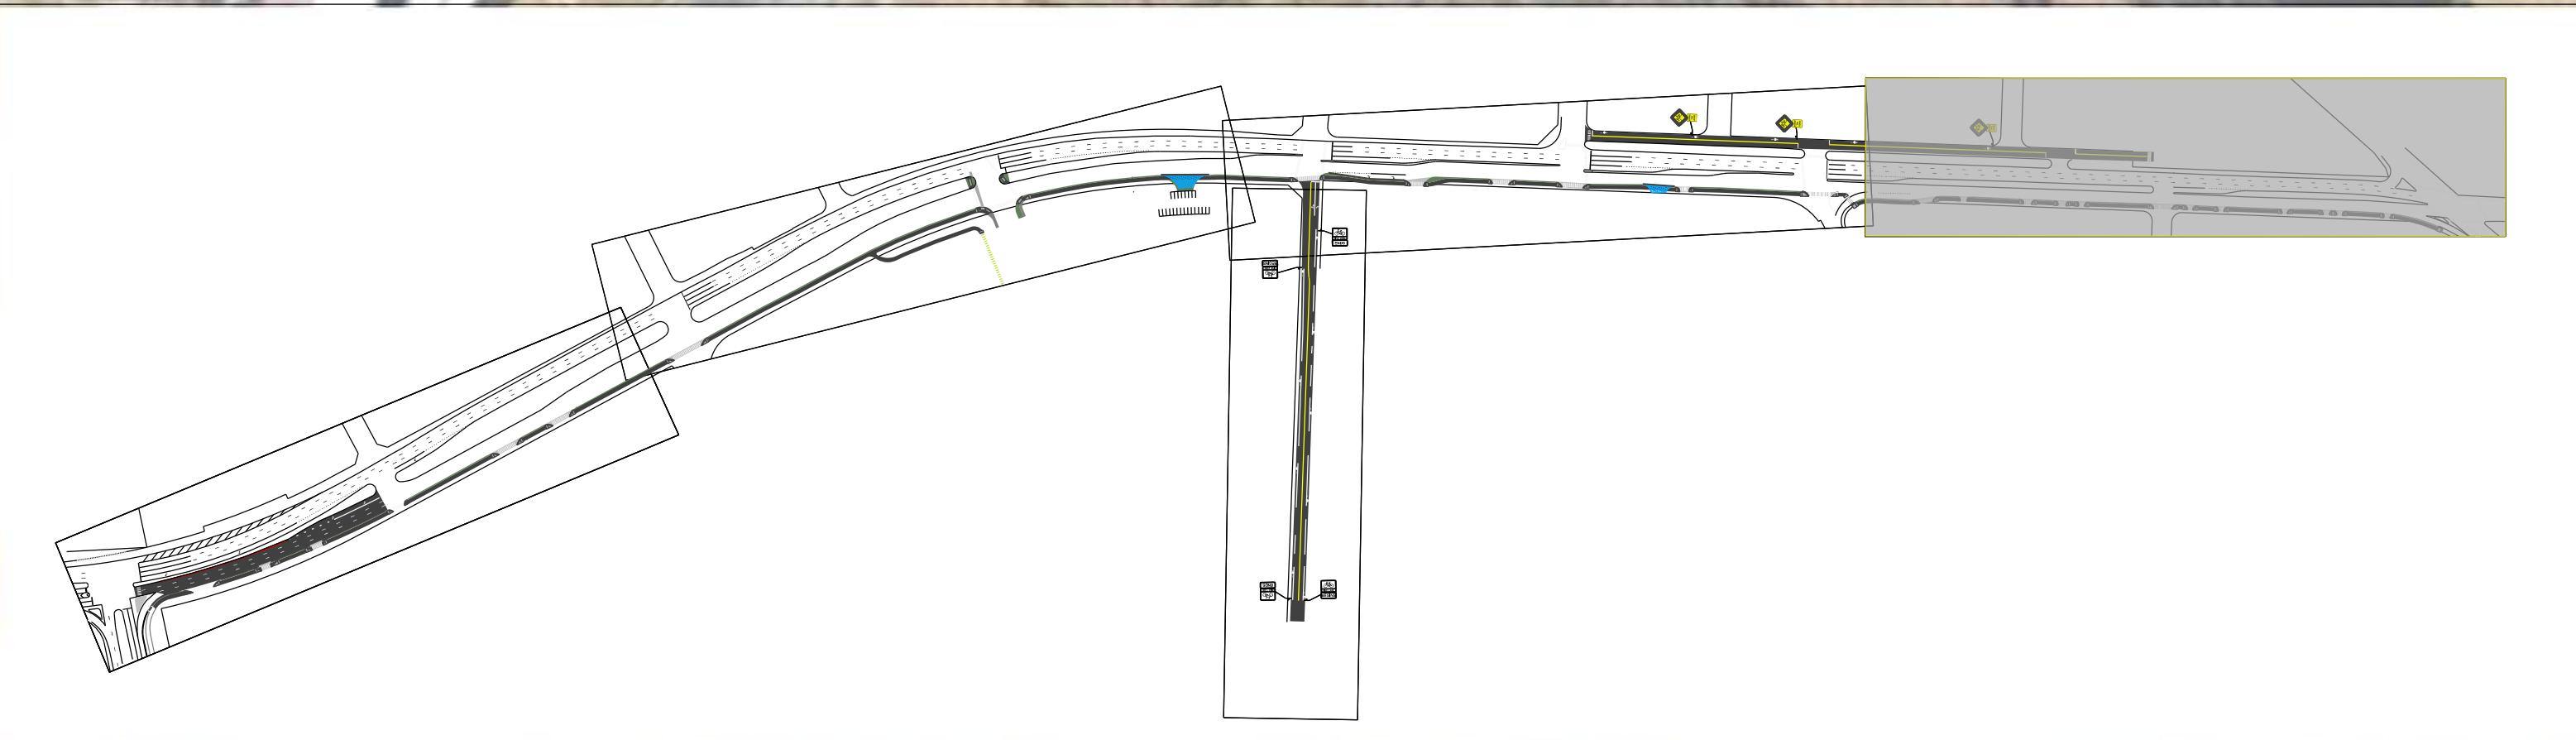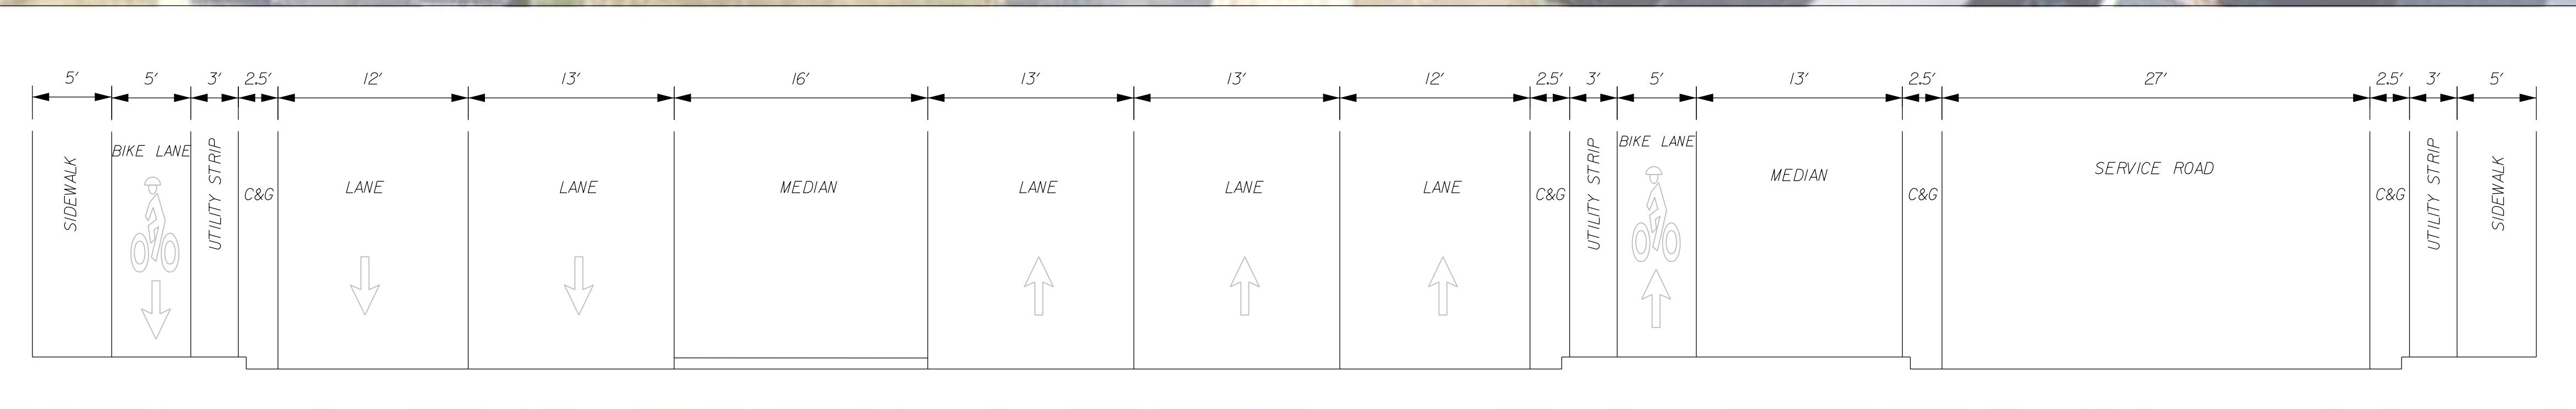

SIDEWALK USE EXISTING RAMP - RAMP DOWN TO MATCH EXISTING GRADE

FUTURE ROADWAY CONFIGURATION


Existing ROW

SUDLEY ROAD

GRANT AVE

Existing ROW

EARLY ST

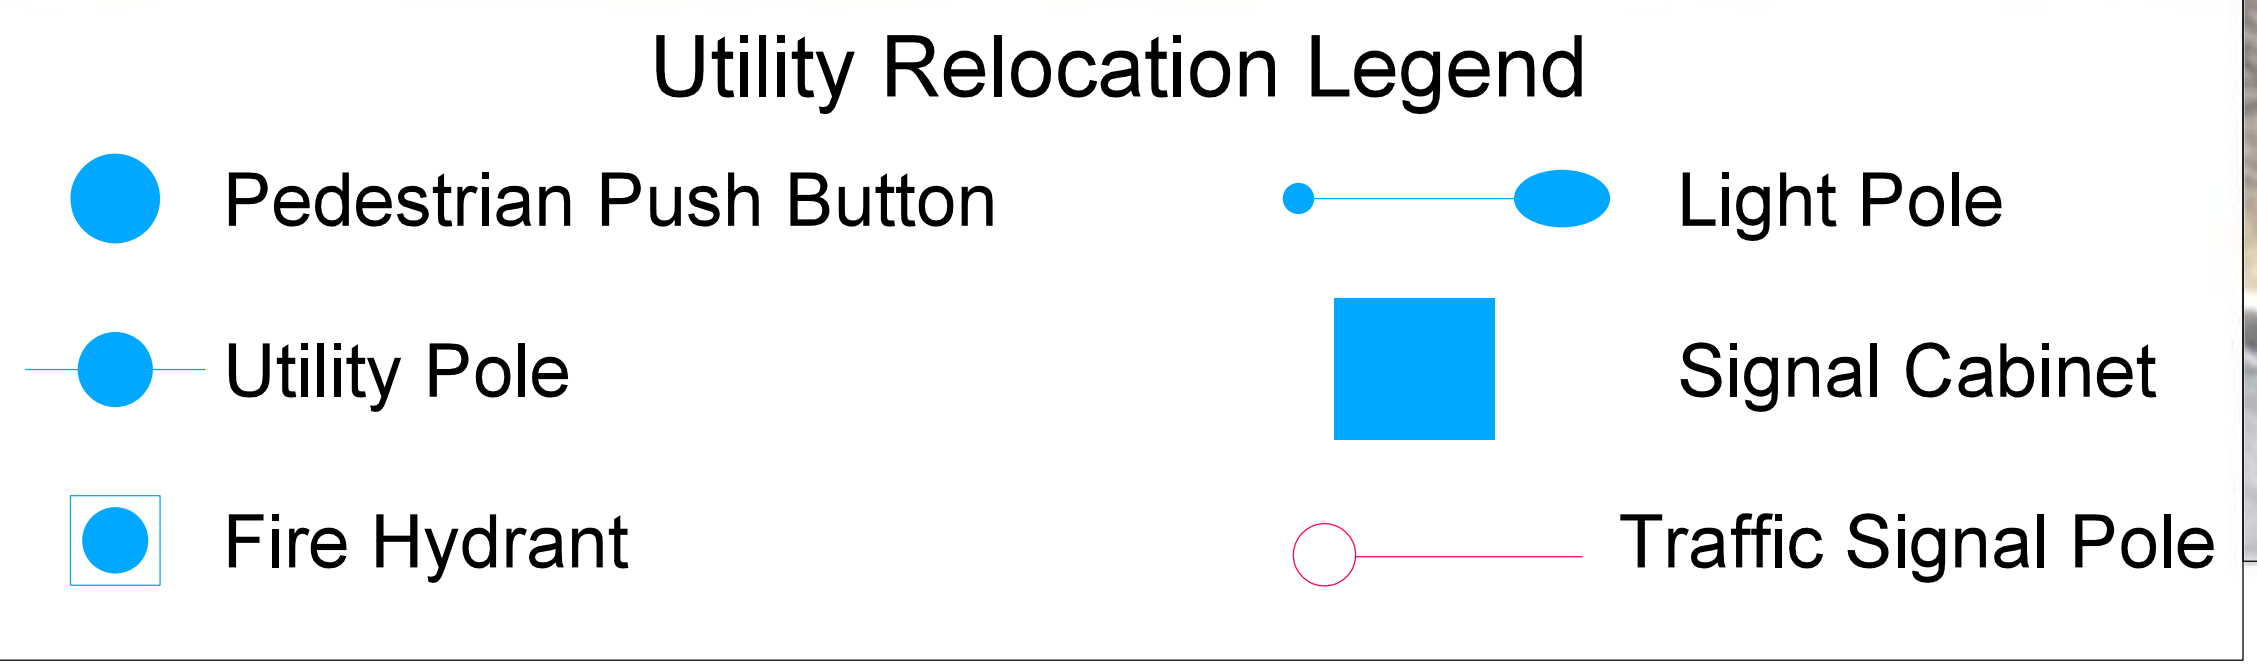


MOVE EXISTING UTILITY POLE 5-FT BACK FROM ROADWAY

EXTEND EXISTING RETAINING WALL


MOVE EXISTING LIGHT POLE 5-FT BACK FROM ROADWAY

MOVE EXISTING LIGHT POLE 5-FT BACK FROM ROADWAY

MOVE EXISTING LIGHT POLE 5-FT BACK FROM ROADWAY

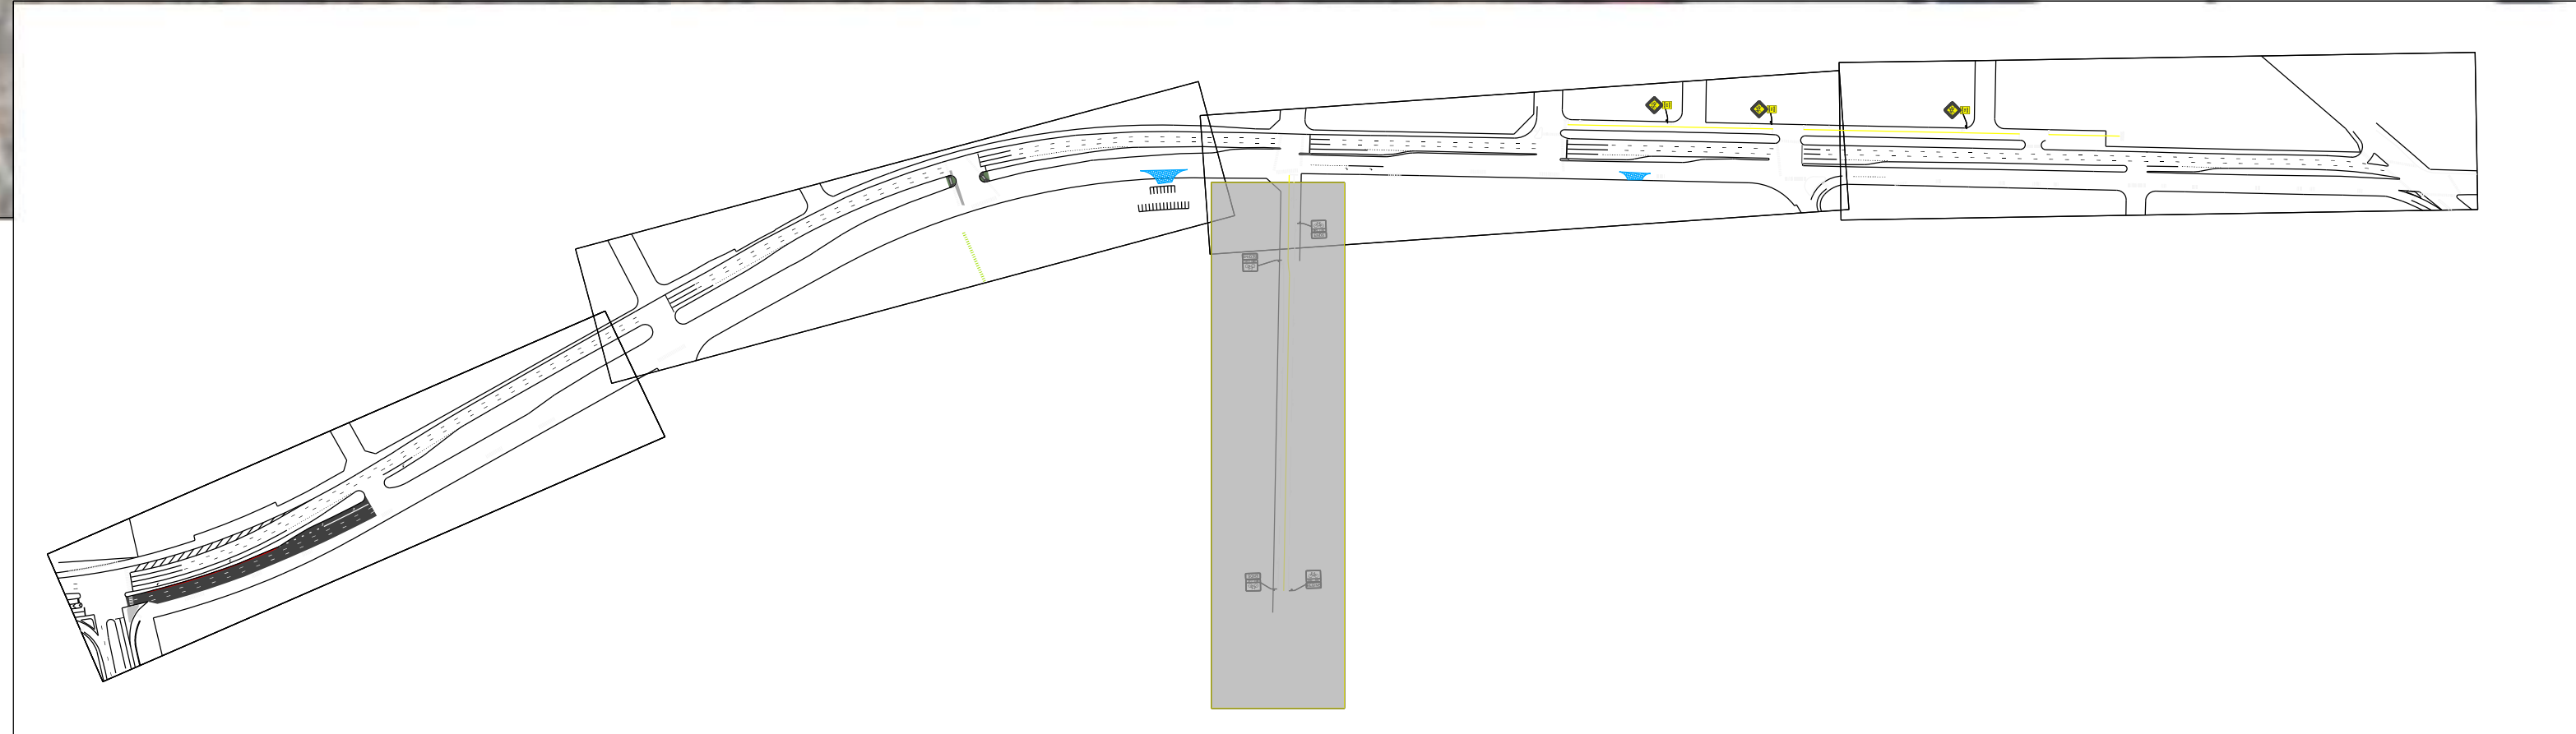

Utility Relocation Legend

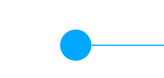 Pedestrian Push Button	 Light Pole
 Utility Pole	 Signal Cabinet
 Fire Hydrant	 Traffic Signal Pole

Existing ROW

Existing ROW

NOT FOR CONSTRUCTION

MATCH LINE - SEE SHEET 3

REVISIONS		CONCEPTUAL PLAN	
Date	Initial	SUDLEY ROAD	
		ALT E OFF-STREET SHARED-USE PATH /	
		OFF-STREET BIKE LANES FROM GODWIN DR	
		TO GRANT AVE	
			8150 LEESBURG PIKE SUITE 630 VIENNA, VA 22182 (703) 942-8900 WWW.MEADHUNT.COM
		Date: AUGUST 2023	
DRAWN: KD, LB		DESIGNED: KD, MN	CHECKED: MN, BL
PLAN NO.	PROJECT	FILE NO.	SHEET NO.