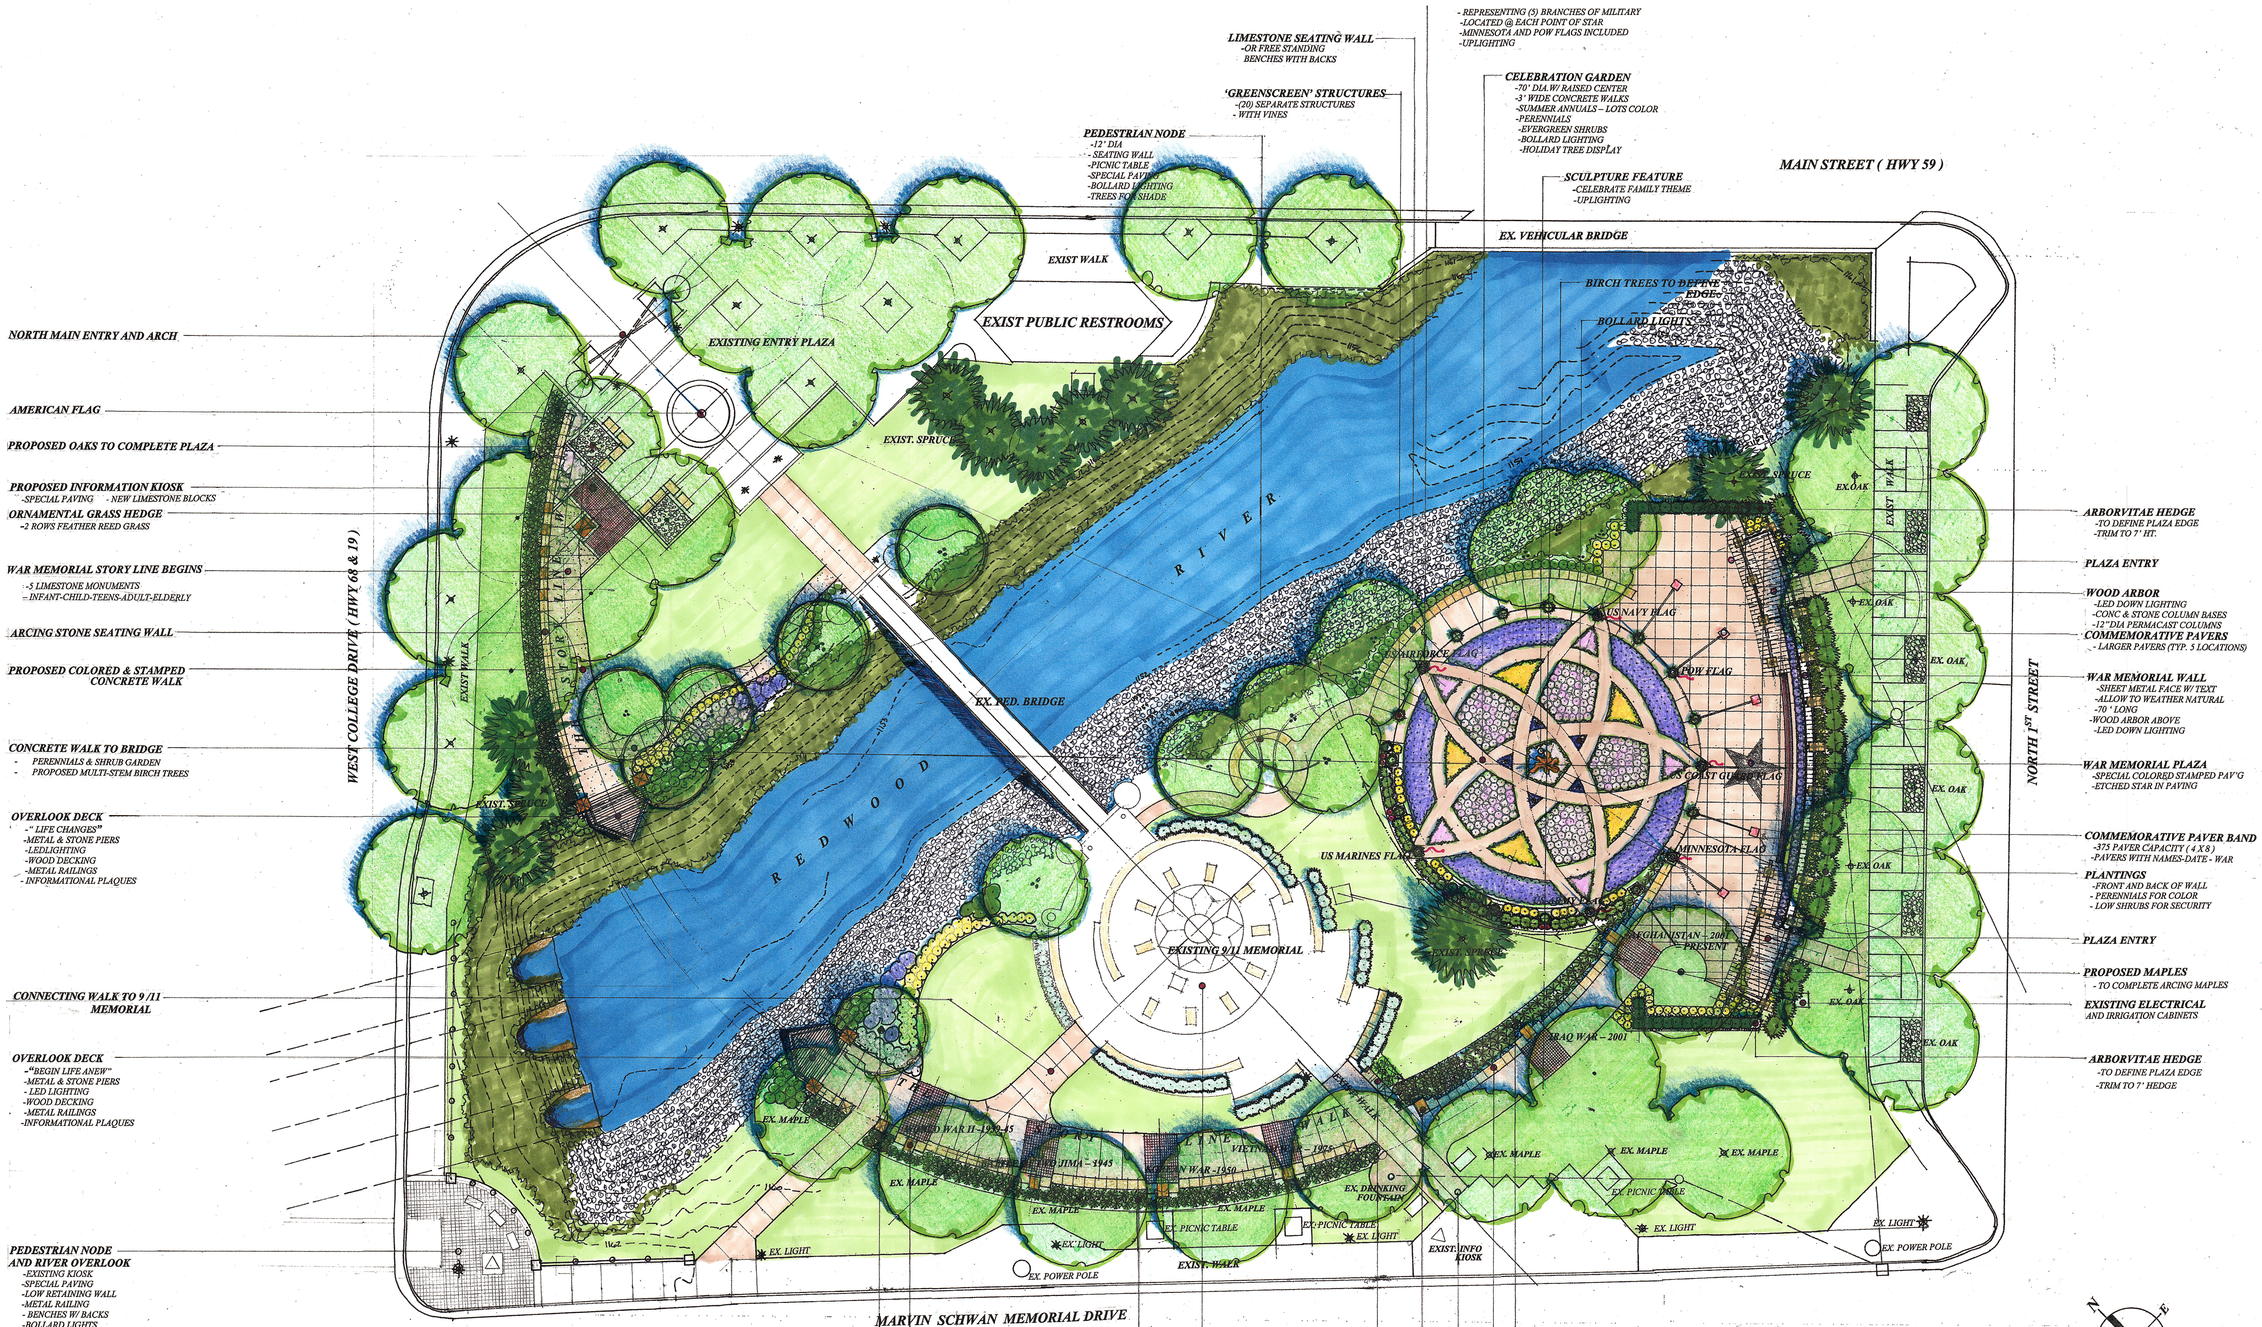


Concept Landscape Development Plan

Memorial Park – Phase III

CELEBRATION GARDEN ● WAR MEMORIAL PLAZA ● FEATURE SCULPTURE ● PERENNIALS/ANNUAL FLOWERS ● LOW LEVEL LIGHTING ● COMMEMORATIVE PAVERS ● MILITARY FLAGS ● ARCING MILITARY FEATURE WALL AND ARBOR ● SPECIAL PAVING ● HOLIDAY TREE DISPLAY

ERNST ASSOCIATES, LANDSCAPE ARCHITECTURE 1949 WOODSTONE LANE VICTORIA, MN 55386 ernstla@mediacombb.net JULY 2014