Index No. _____

# CERTIFICATE OF LOCATION OF GOVERNMENT CORNER

LAKE BELT TWP.
SOUTH QUARTER Corner of Section 28, Township 101N, Range 32W, 5th P.M.

STATE OF MINNESOTA, County of MARTIN

At the corner location shown on the sketch:

☒ On 10-9-95 (DATE) found a 1/2" ROD (6"DEEP).

☐ left monument as found, ☐ lowered monument, ☒ removed monument (explain)

☒ On 10-9-95 (DATE) Placed a 5/8" X 24" IRON PIPE WITH ALUMINUM CAP (4" DEEP)

## SKETCH OF REFERENCE TIES

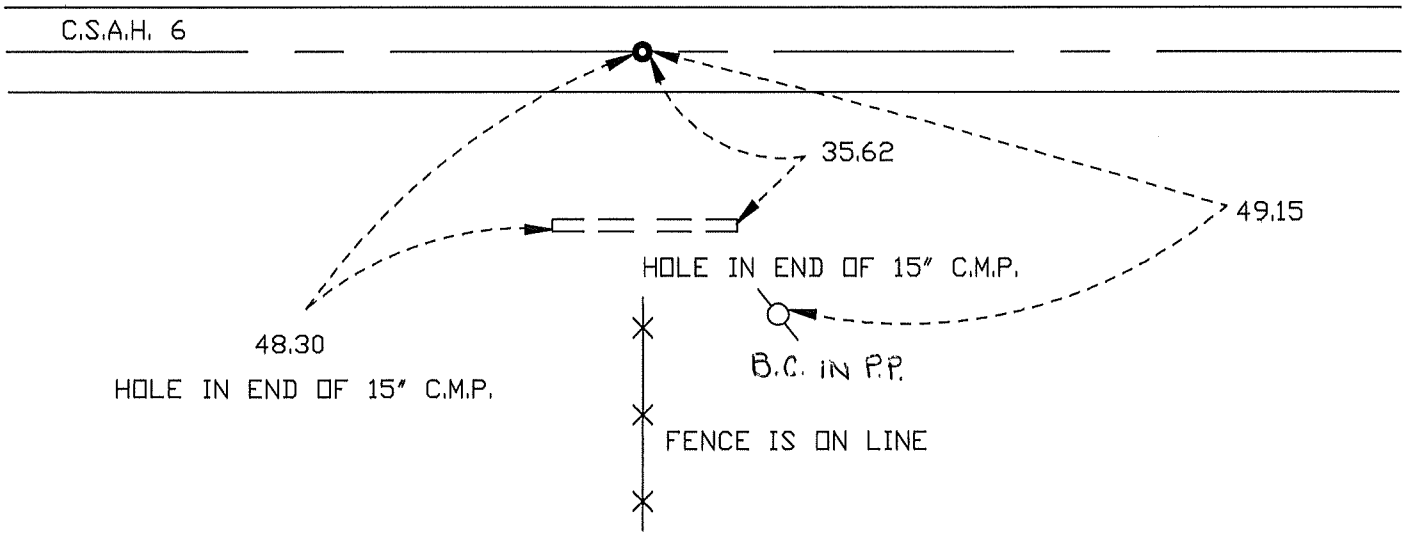


Statement of evidence relative to this corner location is on back of page.

I hereby certify that this document and the data contained herein was prepared by me or under my direct supervision.

_____ SIGNATURE _____ DATE

Registration No. _____

☐ Land Surveyor, ☐ Professional Engineer
☐ County Surveyor, ☐ County Engineer

OFFICE OF THE REGISTER OF DEEDS
County of _____
I hereby certify that this document was filed in the Reg. of Deeds office at _____, M. on the _____ day of _____ A.D., 19____
Register of Deeds _____
By _____, Deputy
DOCUMENT NO. _____