
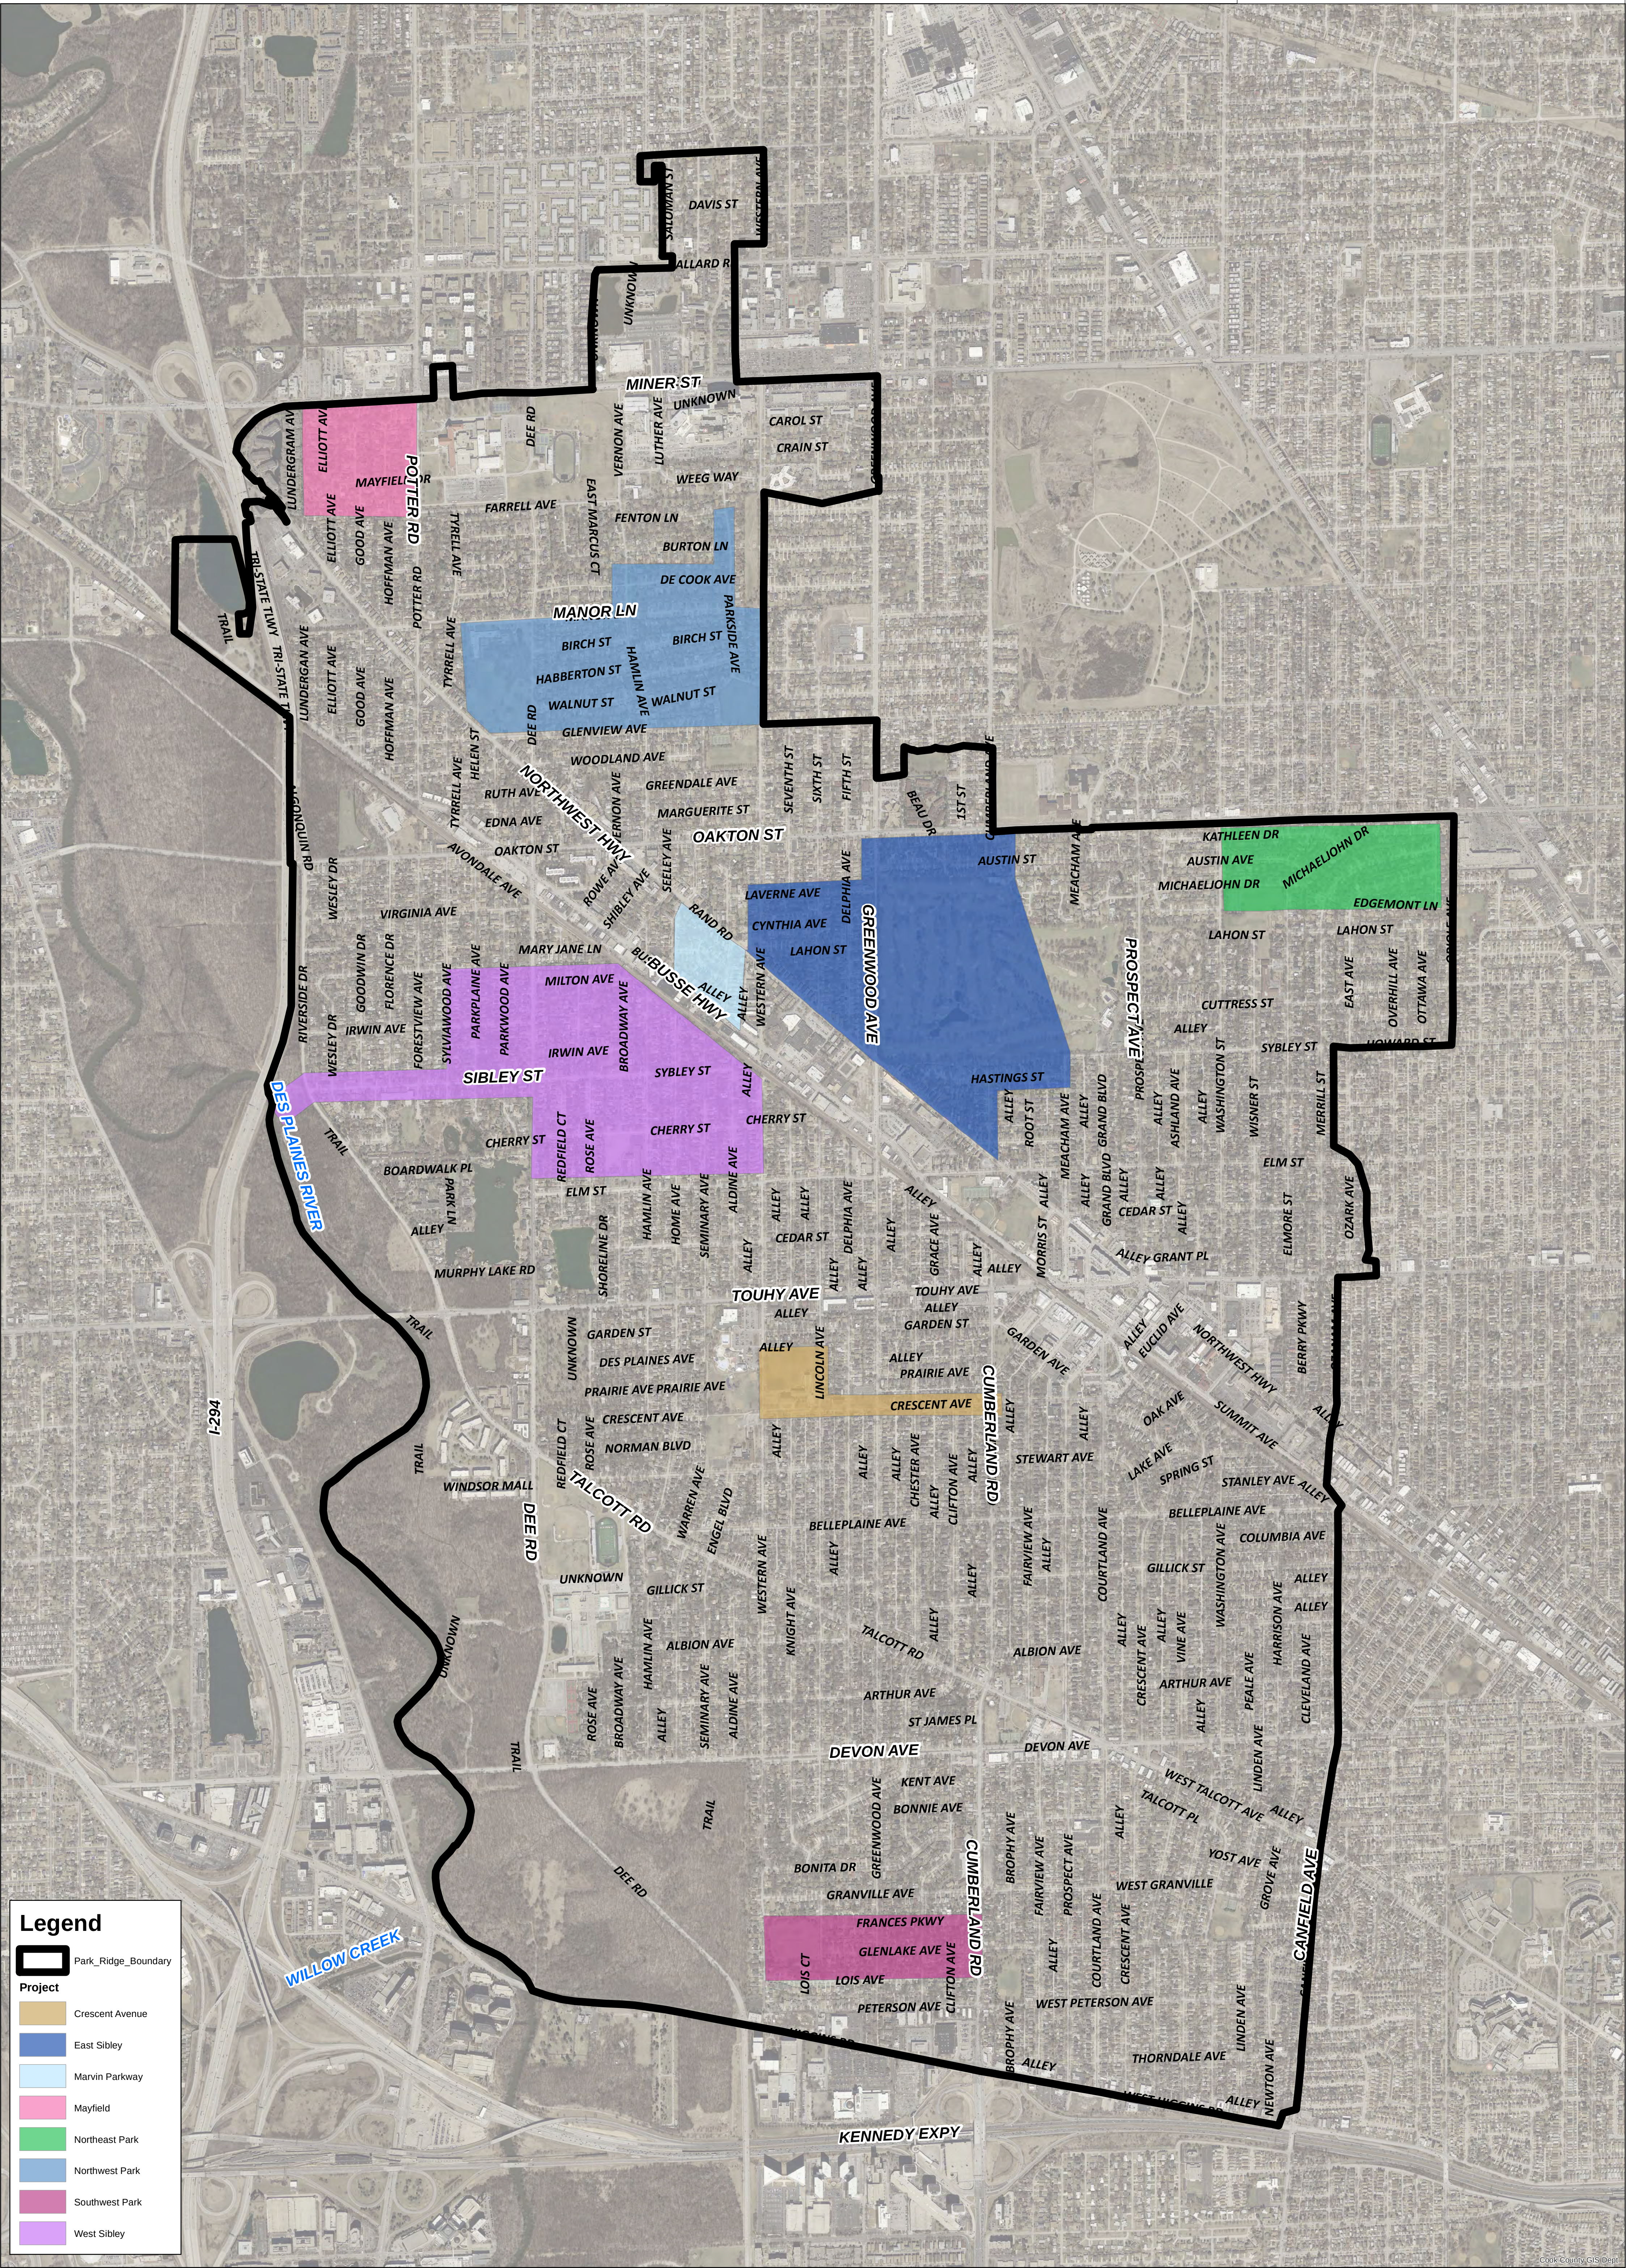


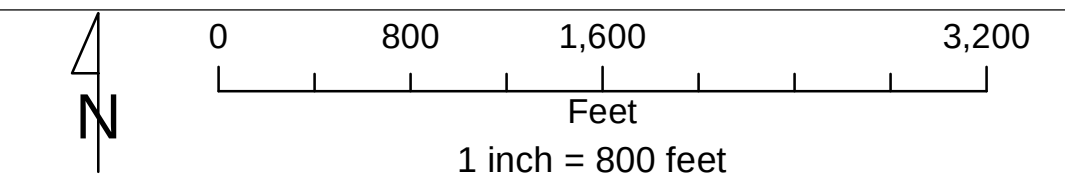

Legend

Park_Ridge_Boundary

Project

Crescent Avenue

East Sibley

Marvin Parkway

Mayfield

Northeast Park

Northwest Park

Southwest Park

West Sibley

CB

CHRISTOPHER B. BURKE

ENGINEERING LTD.

9575 West Higgins Road, Suite 600

Rosemont, Illinois 60018

(847) 823-0500


CLIENT:

CITY OF PARK RIDGE

			DSN.	BMK	TITLE:	PROJ. NO. 16-0214	
			CHKD.	JJJ			SHEET 1 OF 1
No.	DATE	NATURE OF REVISION	MODEL	ArcGIS 9.2			DRAWING NO.
FILE NAME:							EX 9
DATE:							

TITLE:

PROPOSED IMPROVEMENTS LOCATION MAP

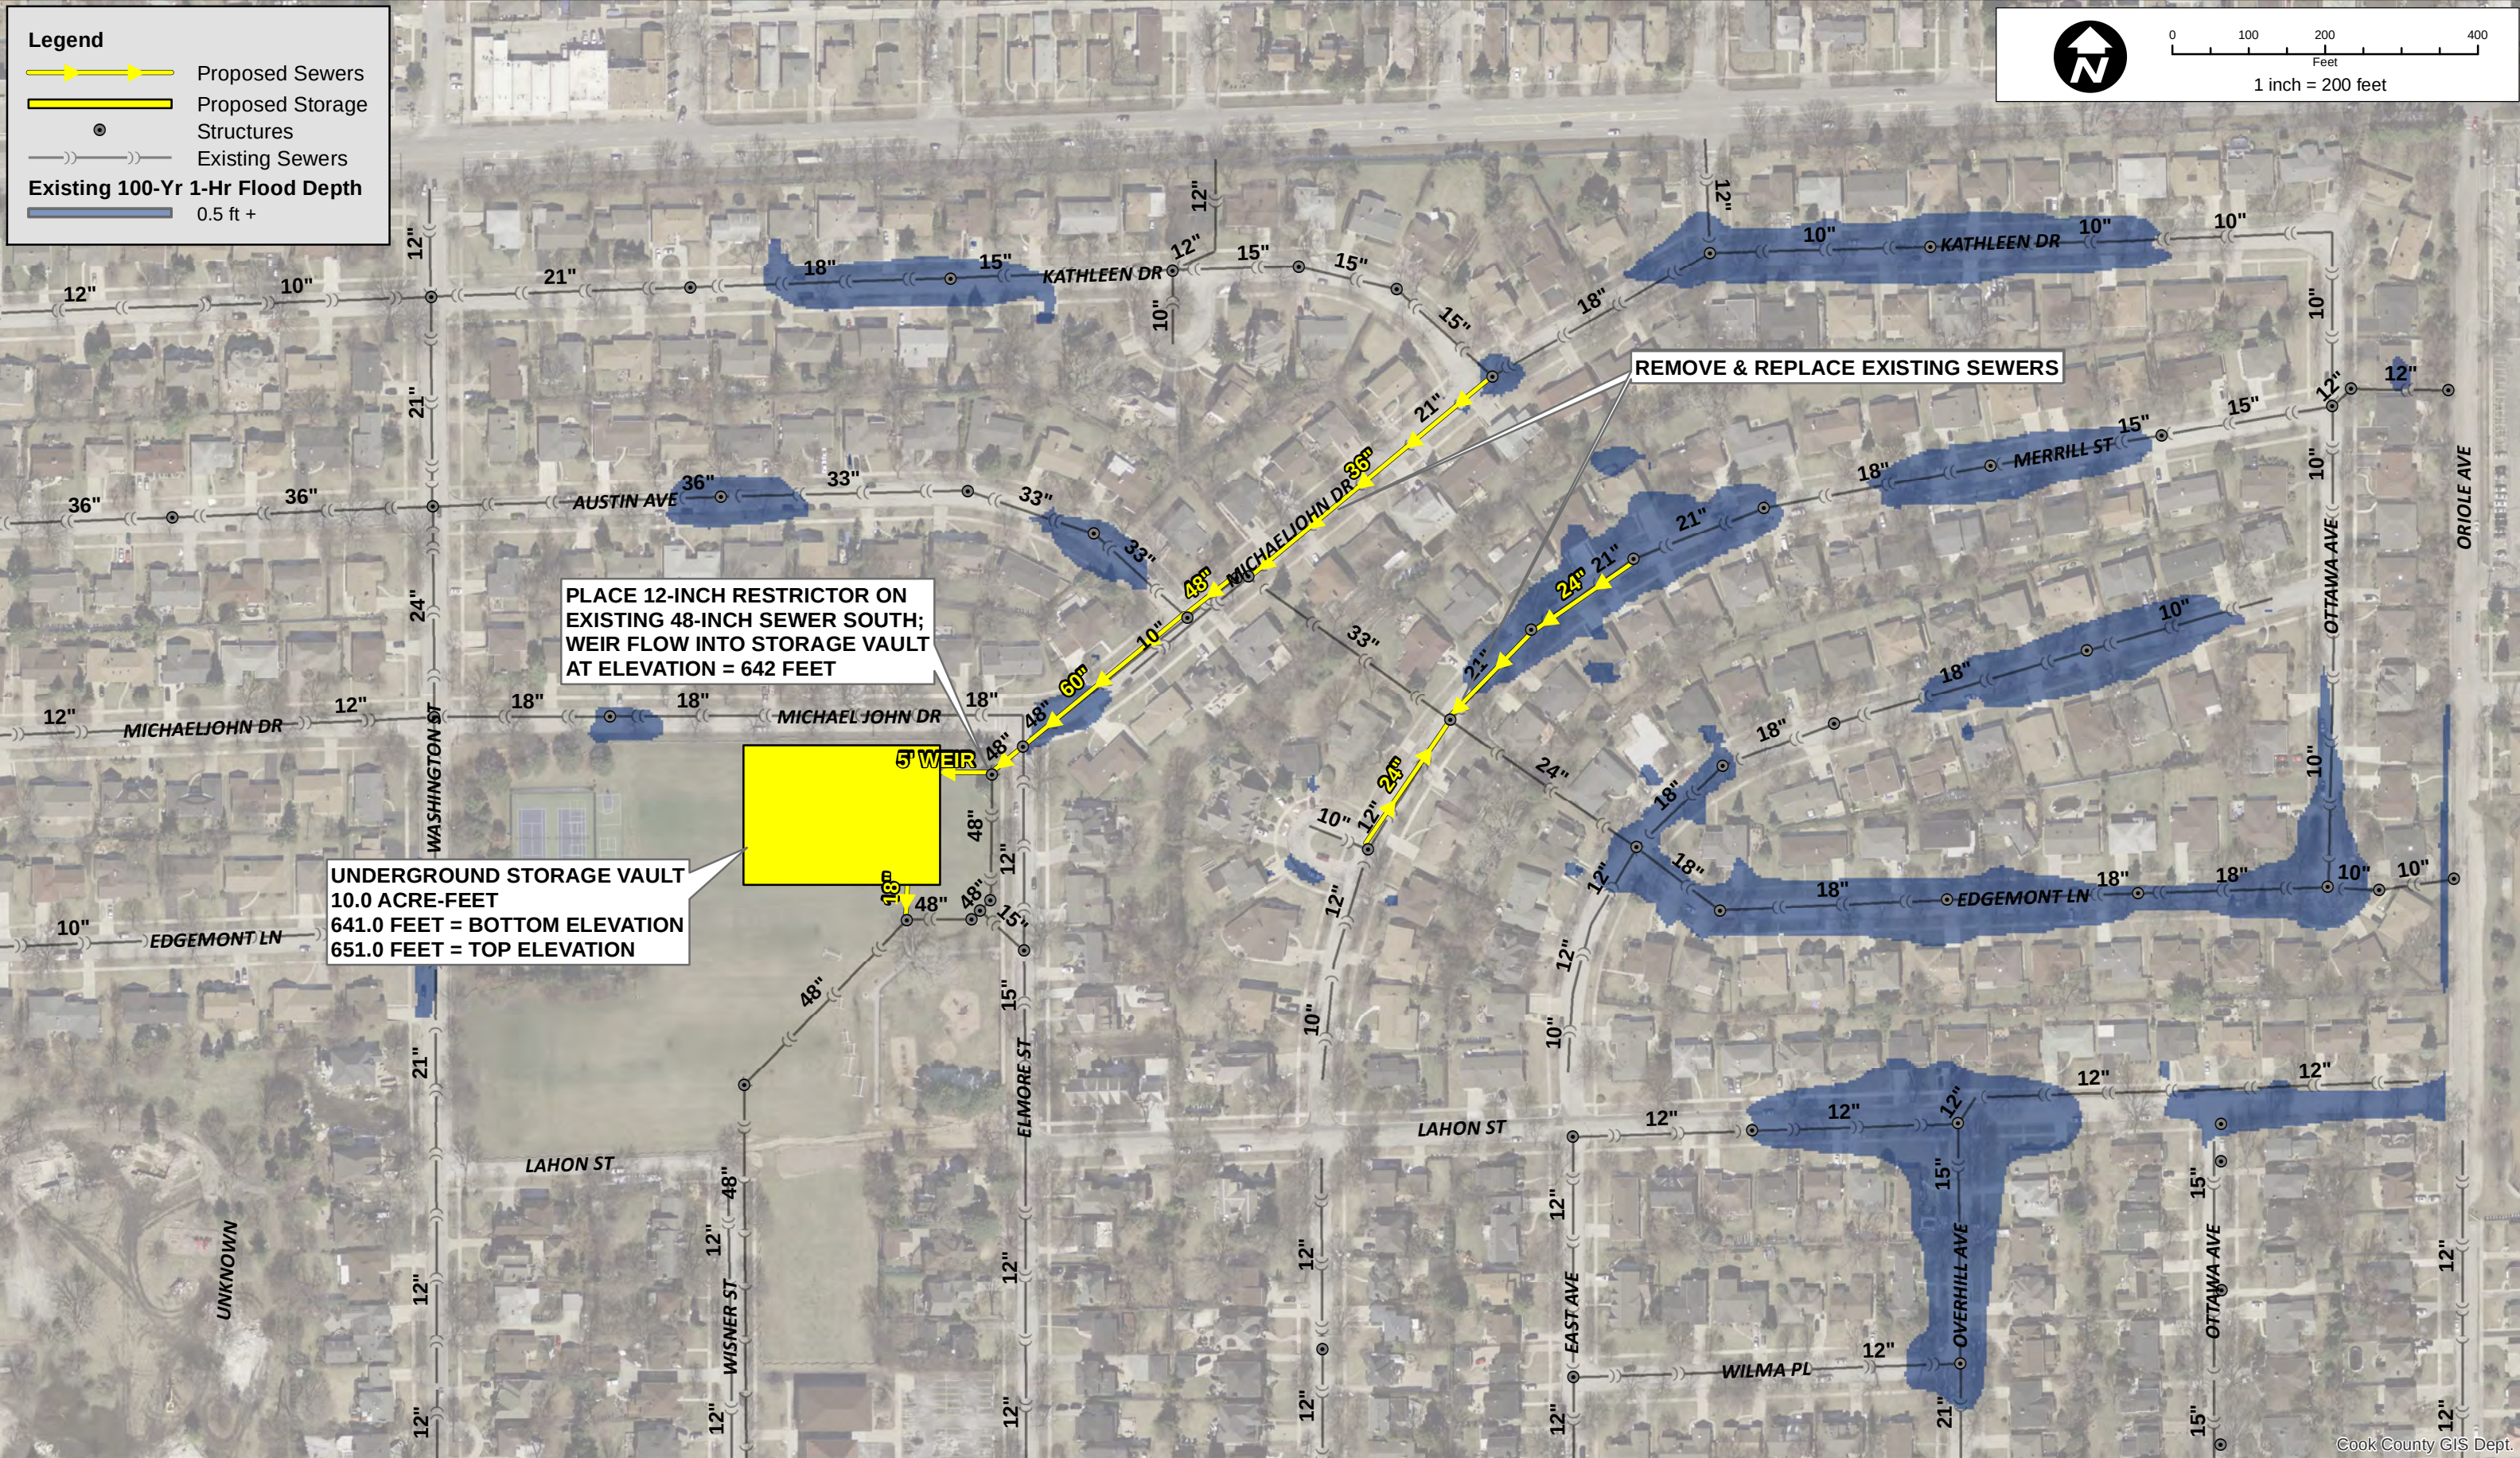



EXCAVATED DETENTION BASIN
33.8 ACRE-FEET
619.55 FEET = BOTTOM ELEVATION
628.55 FEET = TOP ELEVATION


NOTE:
PROPOSED SEWER SEPARATION;
MAINTAIN EXISTING SEWERS

Cook County GIS Dept.

NO.	DATE	NATURE OF REVISION	CHKD.	MODEL:	ARC GIS 10
FILE NAME	Exh 11 Proposed Improvements - Northwest Park				
PATH	N:\Park Ridge\160214\Water\Docs\Exhibits\Exh 11 Proposed Improvements - Northwest Park.mxd				

PROJECT NO.	16-0214
DATE:	
SHEET	0 OF 0
DRAWING NO.	EXH 11

PROPOSED IMPROVEMENTS
NORTHWEST PARK

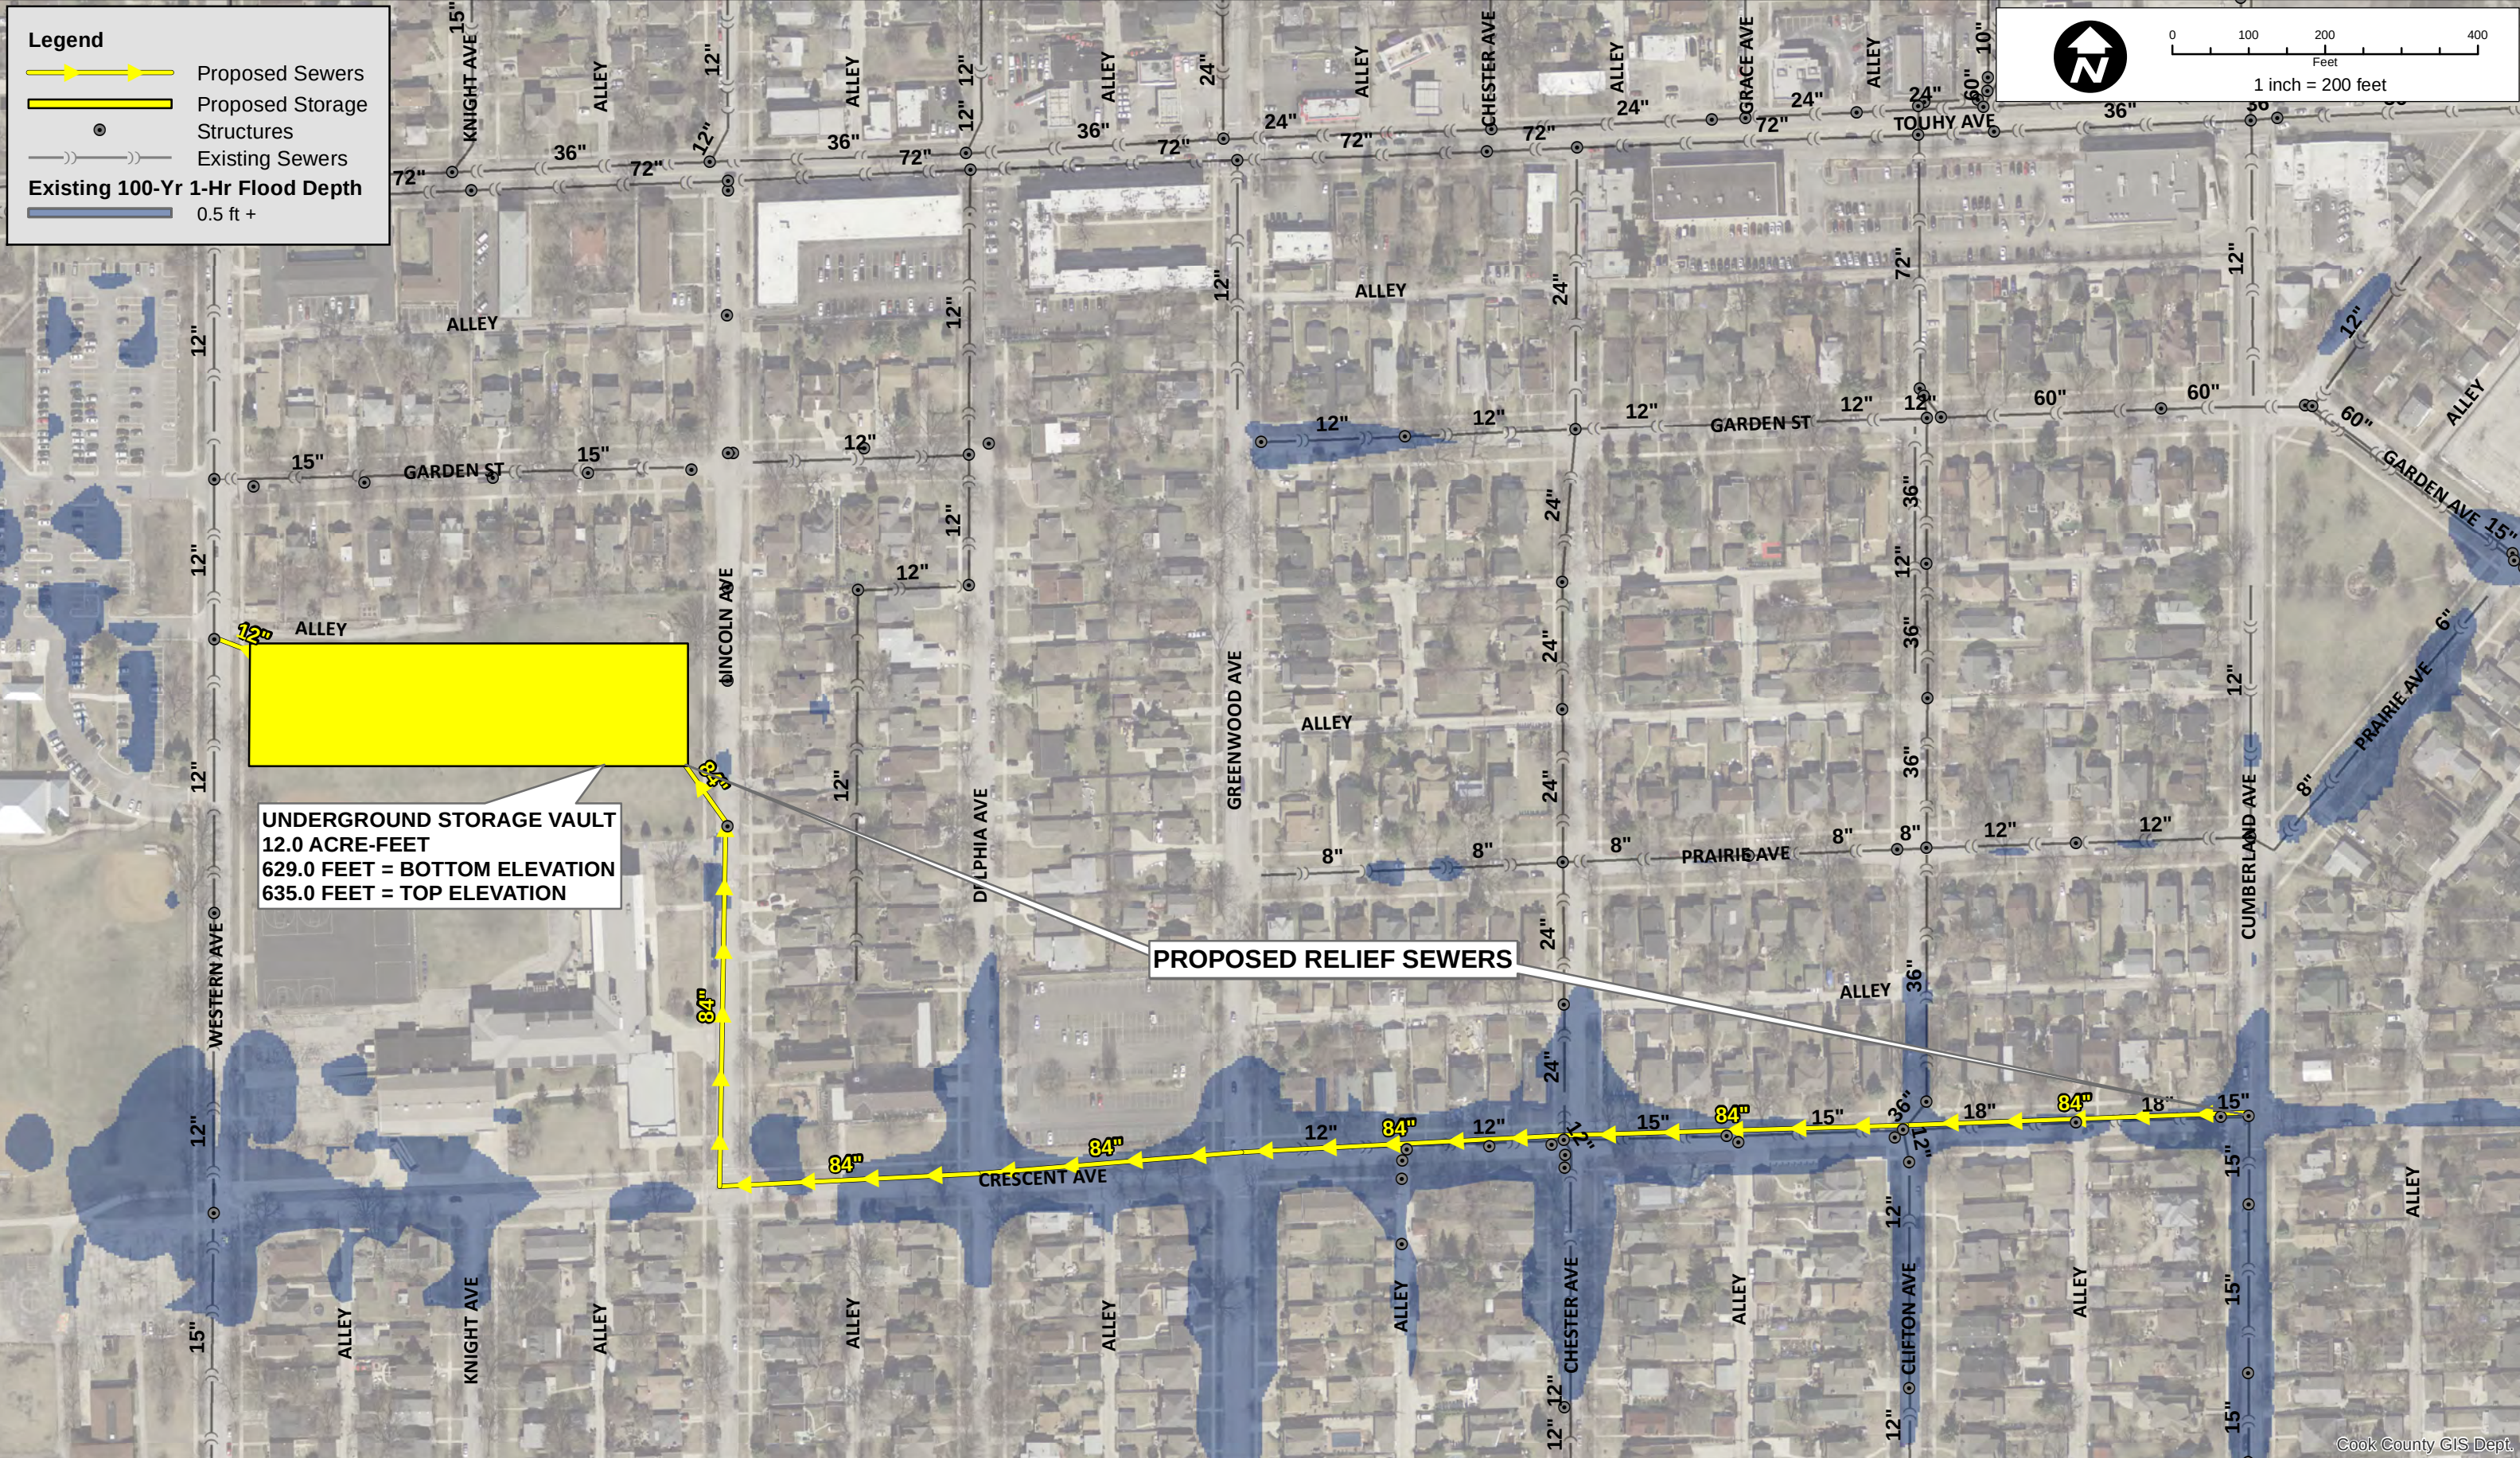

UNDERGROUND STORAGE VAULT
12.0 ACRE-FEET
629.0 FEET = BOTTOM ELEVATION
635.0 FEET = TOP ELEVATION

PROPOSED RELIEF SEWERS

CHRISTOPHER B. BURKE ENGINEERING LTD.
9575 West Higgins Road, Suite 600
Rosemont, Illinois 60018
(847) 823-0500

CLIENT:

CITY OF PARK RIDGE

			DSGN.	BMK	
			DWN:	JJULKO	
			CHKD.		
			SCALE:	1:0	
NO.	DATE	NATURE OF REVISION	CHKD.	MODEL:	ArcGIS 10
			PLOT DATE	1/2/2018	
FILE NAME		Exh 12 Proposed Improvements - Crescent Avenue			
PATH		N:\Park Ridge\160214\Water\Docs\Exhibits\Exh 12 Proposed Improvements - Crescent Avenue.mxd			

TITLE:

PROPOSED IMPROVEMENTS
CRESCENT AVENUE

PROJ. NO. 16-0214

DATE:

SHEET 0 OF 0

DRAWING NO.

EXH 12

Legend

West Sibley Corridor Projects



- | | |
|--|--------------------------------------|
|  | Cherry Street |
|  | Milton/Babetta/Irwin |
|  | Sibley Avenue Storm Sewer Separation |

East Sibley Corridor Projects

-
- | |
|---------------------------------|
| Austin Street |
| Delphia/Laverne/Lahon |
| Hastings Street |
| Park Ridge Country Club Storage |

Existing 100-Yr 1-Hr Flood Depth

-  0.5 ft +

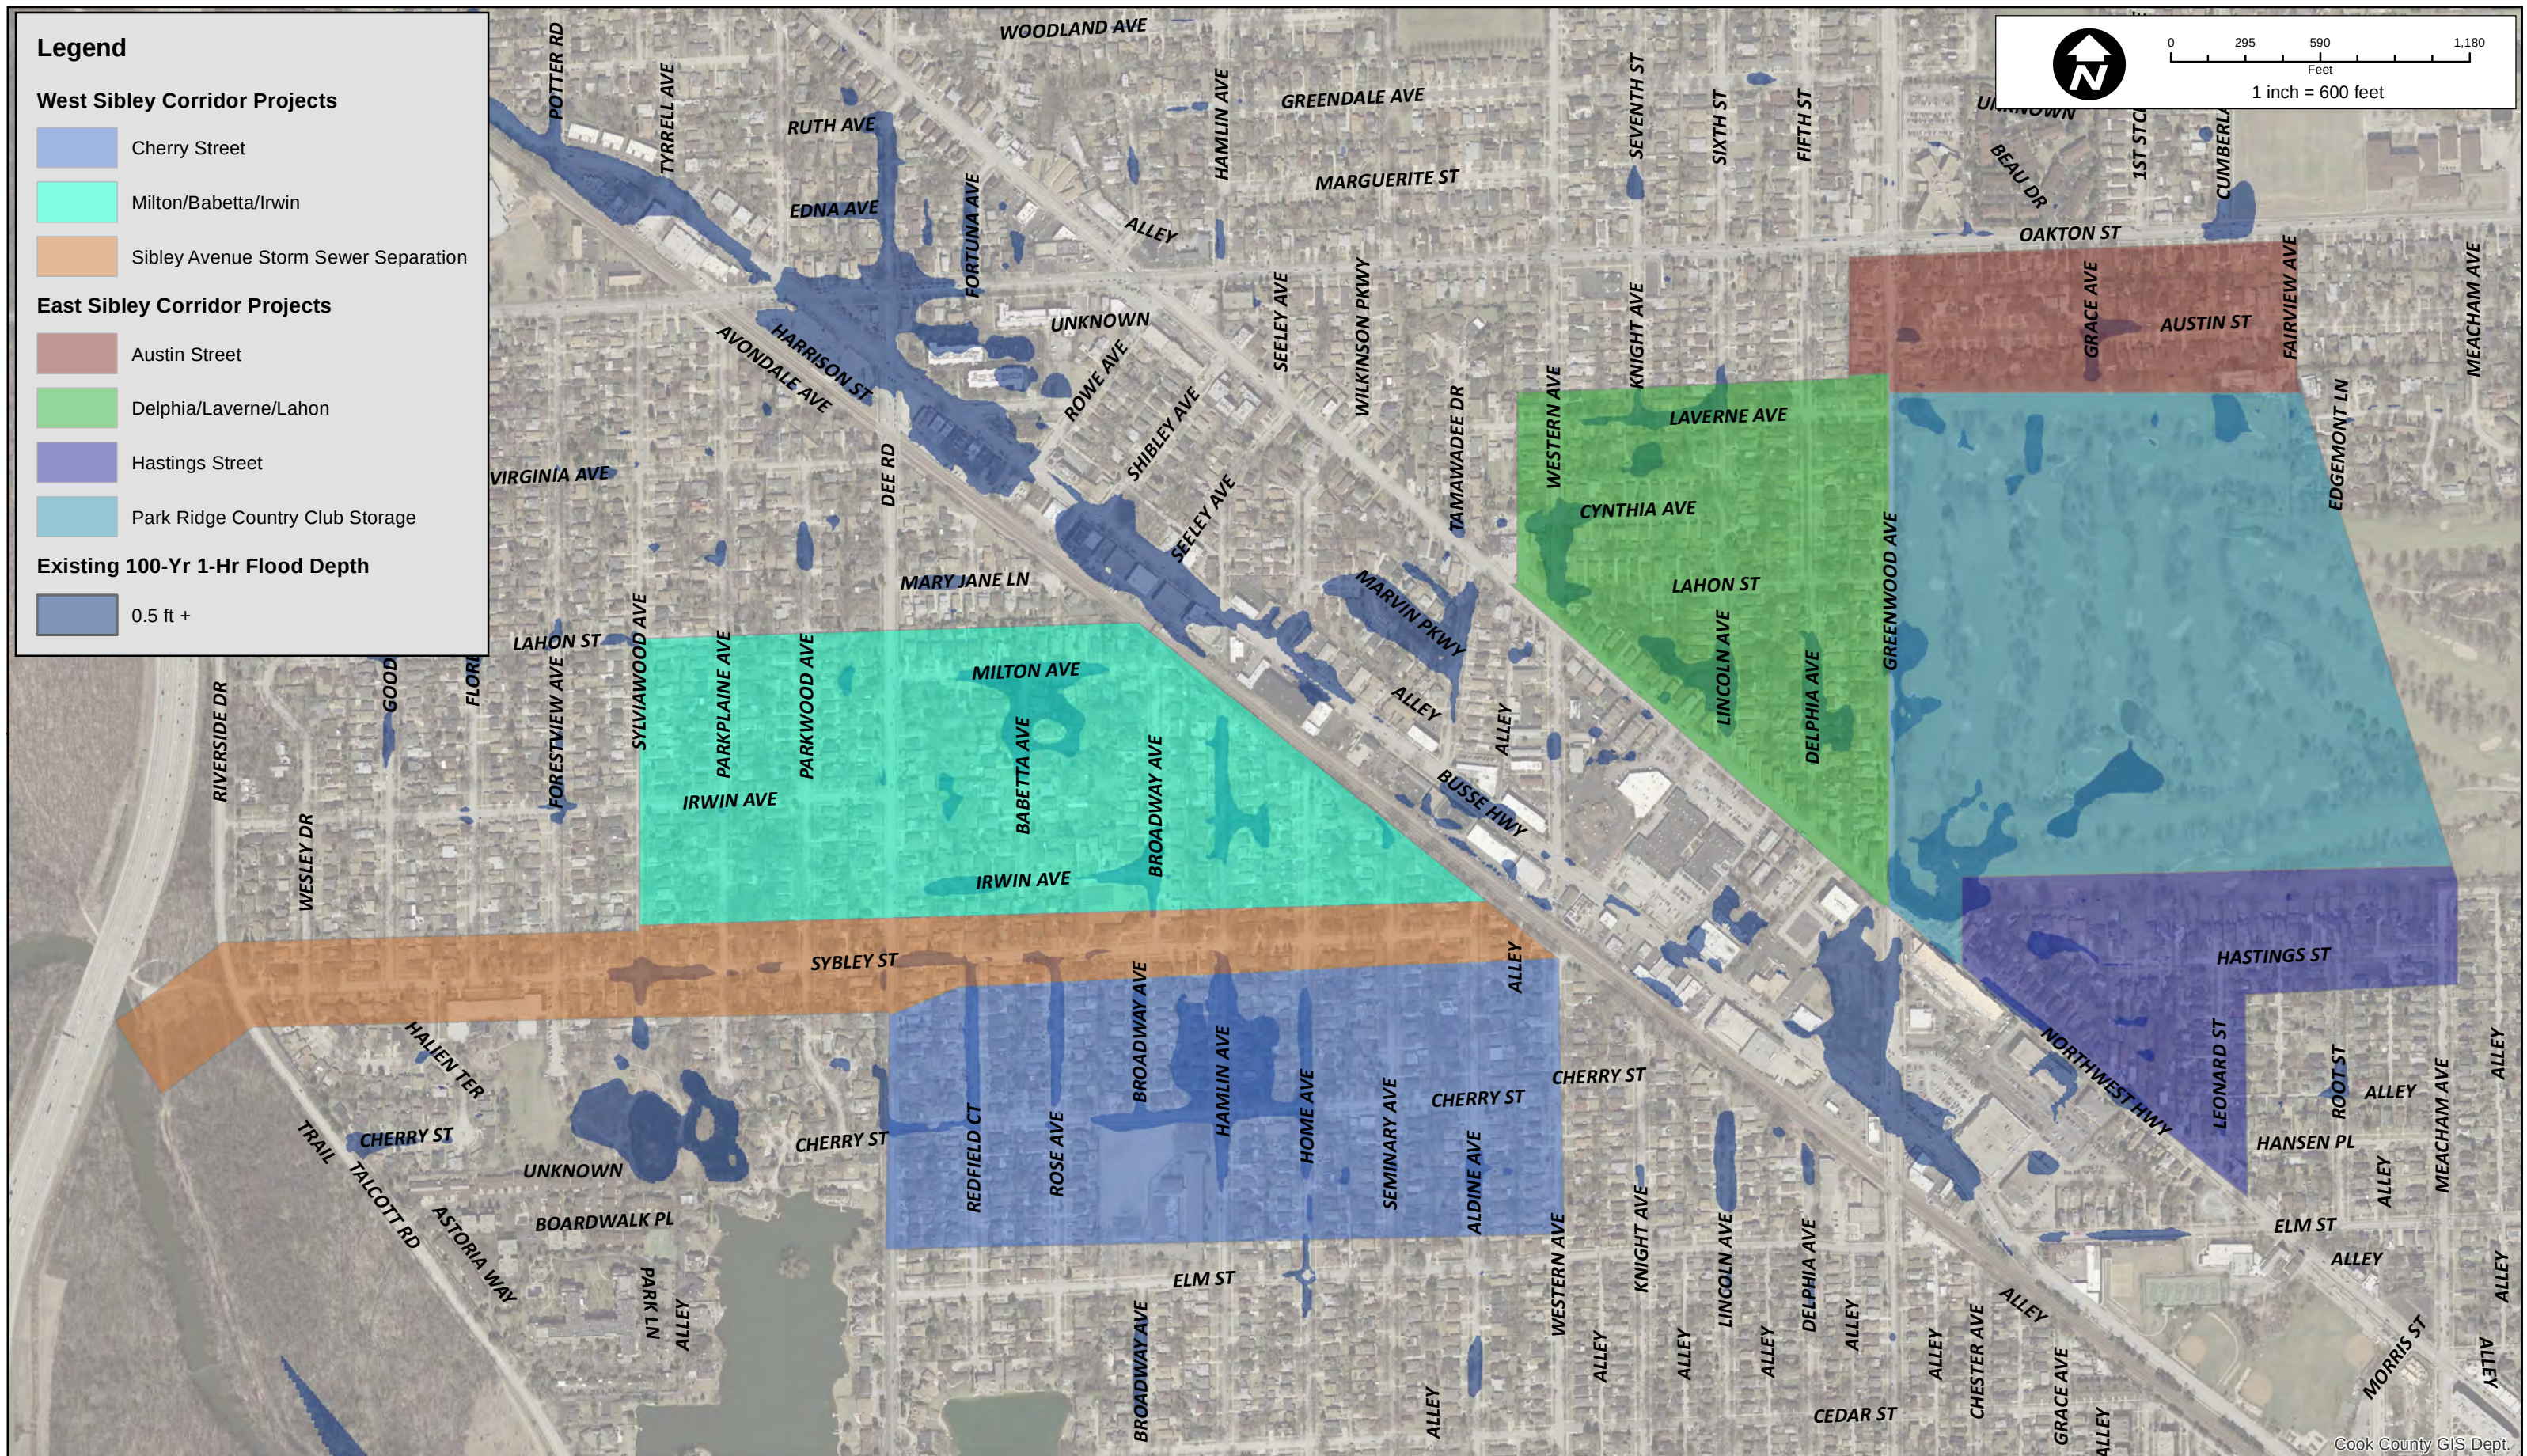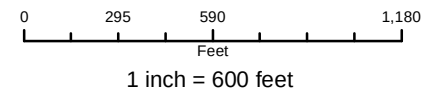

Cook County GIS Dept.



CHRISTOPHER B. BURKE ENGINEERING LTD.
9575 West Higgins Road, Suite 600
Rosemont, Illinois 60018
(847) 823-0500

CLIENT:

CITY OF PARK RIDGE

					DSGN.	BMK	
					DWN.	JJULKO	
					CHKD.		
					SCALE:	1:0	
NO.	DATE	NATURE OF REVISION			CHKD.	MODEL:	ArcGIS 10
					PLOT DATE	2/2/2018	
FILE NAME		Exh13 Proposed Improvements - Sibley Corridor					
PATH		N:\Park Ridge\160214\Water\Docs\Exhibits\Exh 13 Proposed Improvements - Sibley Corridor.mxd					

TITLE:	
--------	--

PROPOSED IMPROVEMENTS SIBLEY CORRIDOR


PROJ. NO. 16-0214

DATE: _____

SHEET 0 OF 0


DRAWING NO.

EXH 13

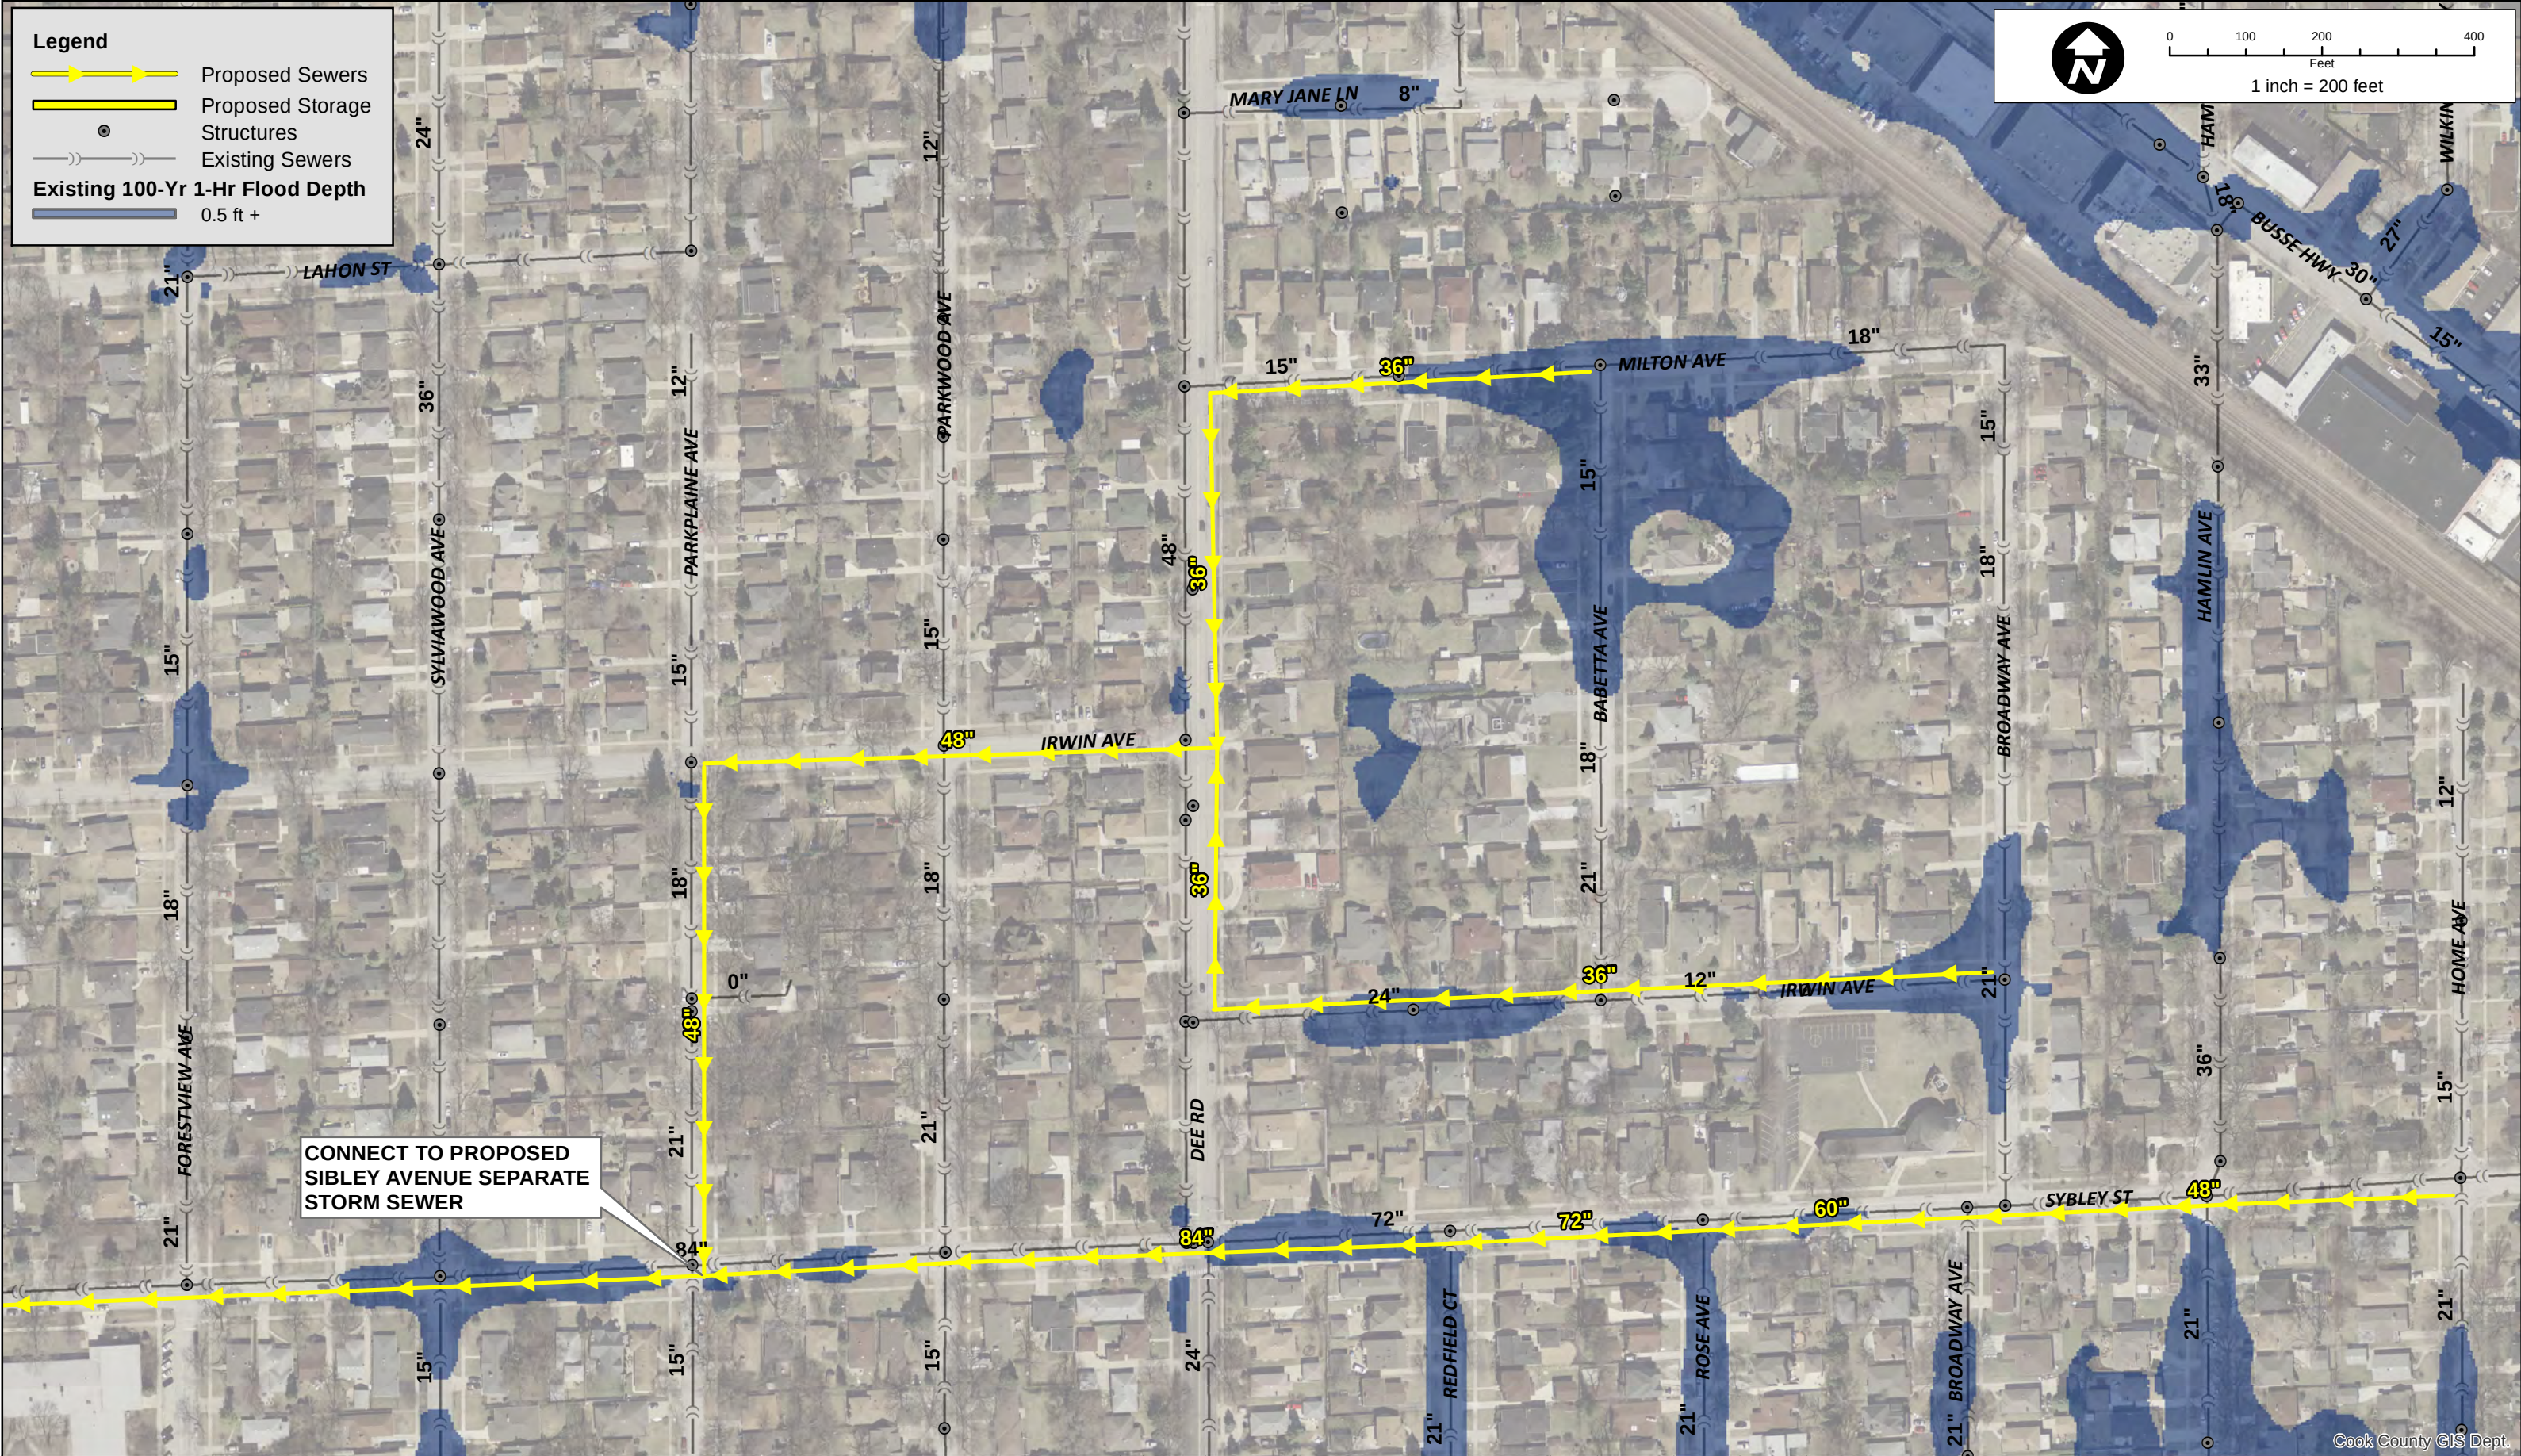

CHRISTOPHER B. BURKE ENGINEERING LTD. 9575 West Higgins Road, Suite 600 Rosemont, Illinois 60018 (847) 823-0500	CLIENT: CITY OF PARK RIDGE			DSGN.	BMK	TITLE: PROPOSED IMPROVEMENTS MILTON - BABETTA - IRWIN	PROJ. NO.	16-0214				
				DWN:	JJULKO		DATE:					
				CHKD.			SHEET	0 OF 0				
				SCALE:	1:0		DRAWING NO.					
				MODEL:	ArcGIS 10		EXH 16					
				NO.	DATE	NATURE OF REVISION		CHKD.	PLOT DATE			
				FILE NAME		Exh 16 Proposed Improvements - Milton-Babetta-Irwin						
				PATH		N:\Park Ridge\160214\Water\Docs\Exhibits\Exh 16 Proposed Improvements - Milton-Babetta-Irwin.mxd						



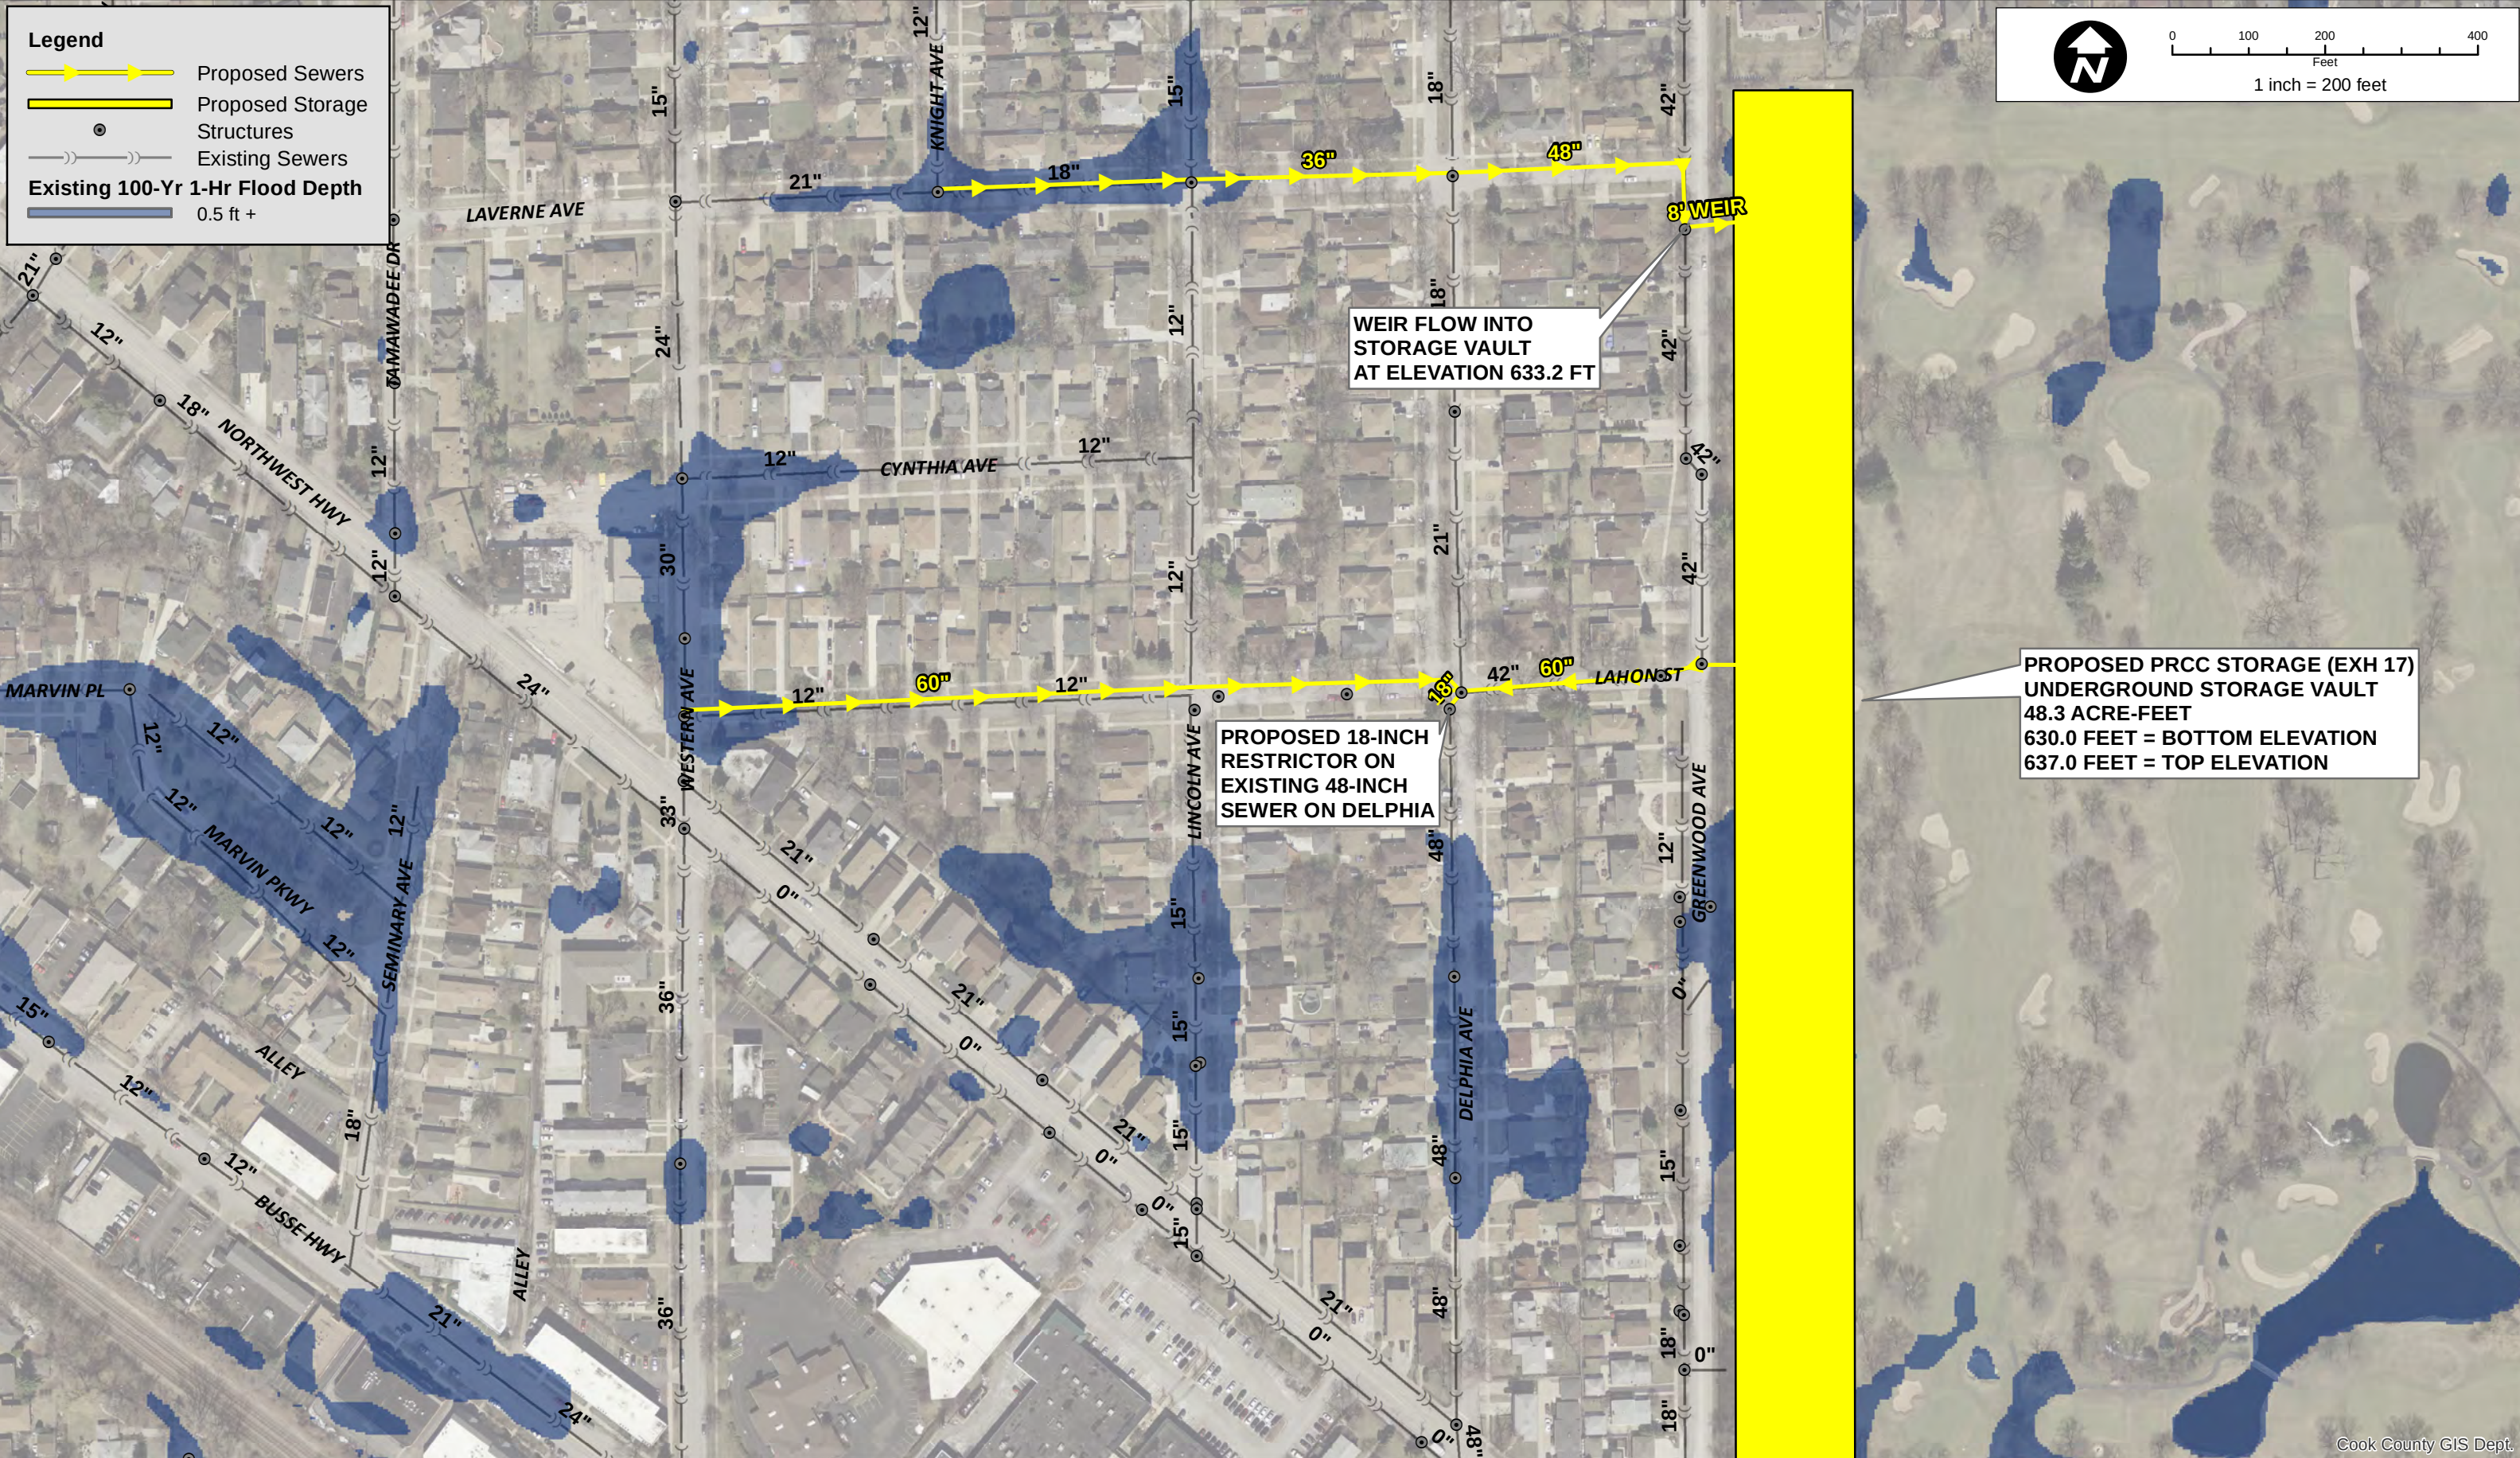


CHRISTOPHER B. BURKE ENGINEERING LTD.
9575 West Higgins Road, Suite 600
Rosemont, Illinois 60018
(847) 823-0500

CLIENT:
CITY OF PARK RIDGE

NO.	DATE	NATURE OF REVISION	CHKD.	MODEL:	PLT DATE
1				ArcGIS 10	2/2/2018
FILE NAME		Exh 18 Proposed Improvements - Delphia-Laverne-Lahon			
PATH		N:\Park Ridge\160214\Water\Docs\Exhibits\Exh 18 Proposed Improvements - Delphia-Laverne-Lahon.mxd			


TITLE:
**PROPOSED IMPROVEMENTS
DELPHIA - LAVERNE - LAHON**

PROJ. NO.	16-0214
DATE:	
SHEET	0 OF 0
DRAWING NO.	EXH 18

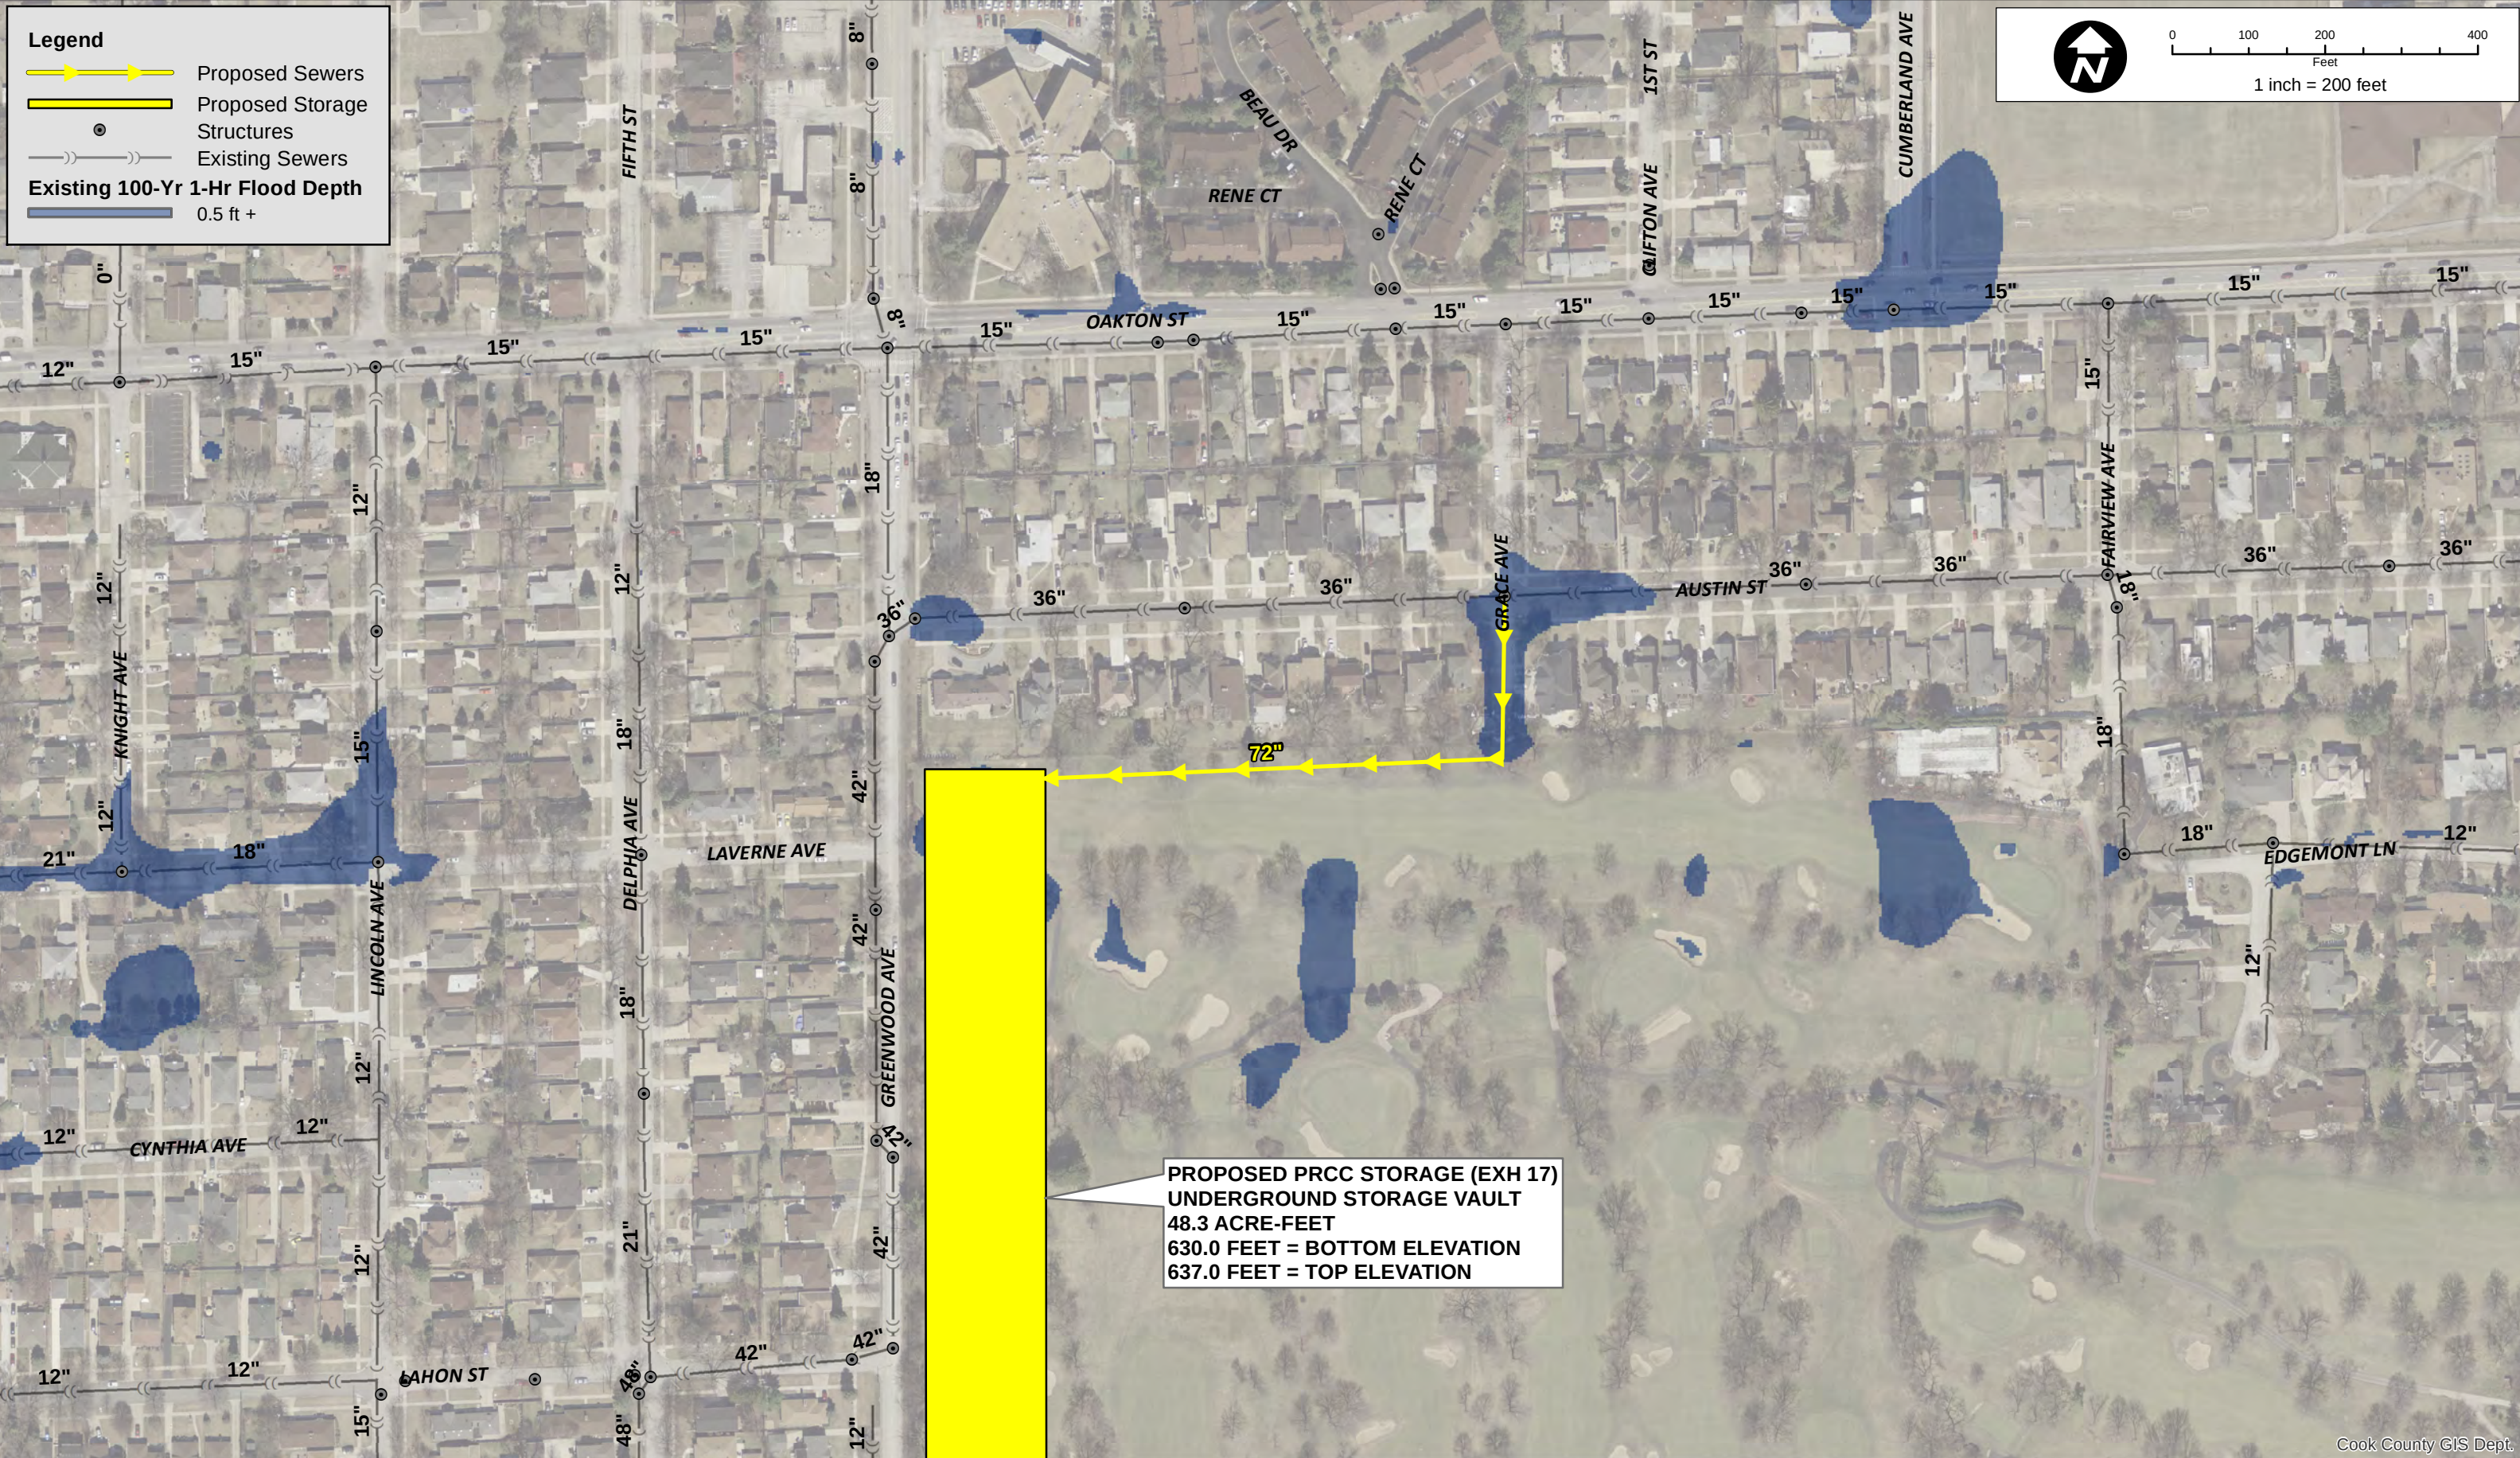



CB CHRISTOPHER B. BURKE ENGINEERING LTD. 9575 West Higgins Road, Suite 600 Rosemont, Illinois 60018 (847) 823-0500	CLIENT: CITY OF PARK RIDGE					DSGN.	BMK	TITLE: PROPOSED IMPROVEMENTS HASTINGS STREET	PROJ. NO. 16-0214	
						DWN:	JJULKO		DATE:	
						CHKD.			SHEET 0 OF 0	
						SCALE:	1:0		DRAWING NO.	
		NO.	DATE	NATURE OF REVISION	CHKD.	MODEL:	ArcGIS 10			
						PLOT DATE	2/2/2018			
		FILE NAME	Exh 20 Proposed Improvements - Hastings Street							
		PATH	N:\Park Ridge\160214\Water\Docs\Exhibits\Exh 20 Proposed Improvements - Hastings Street.mxd							
									EXH 20	

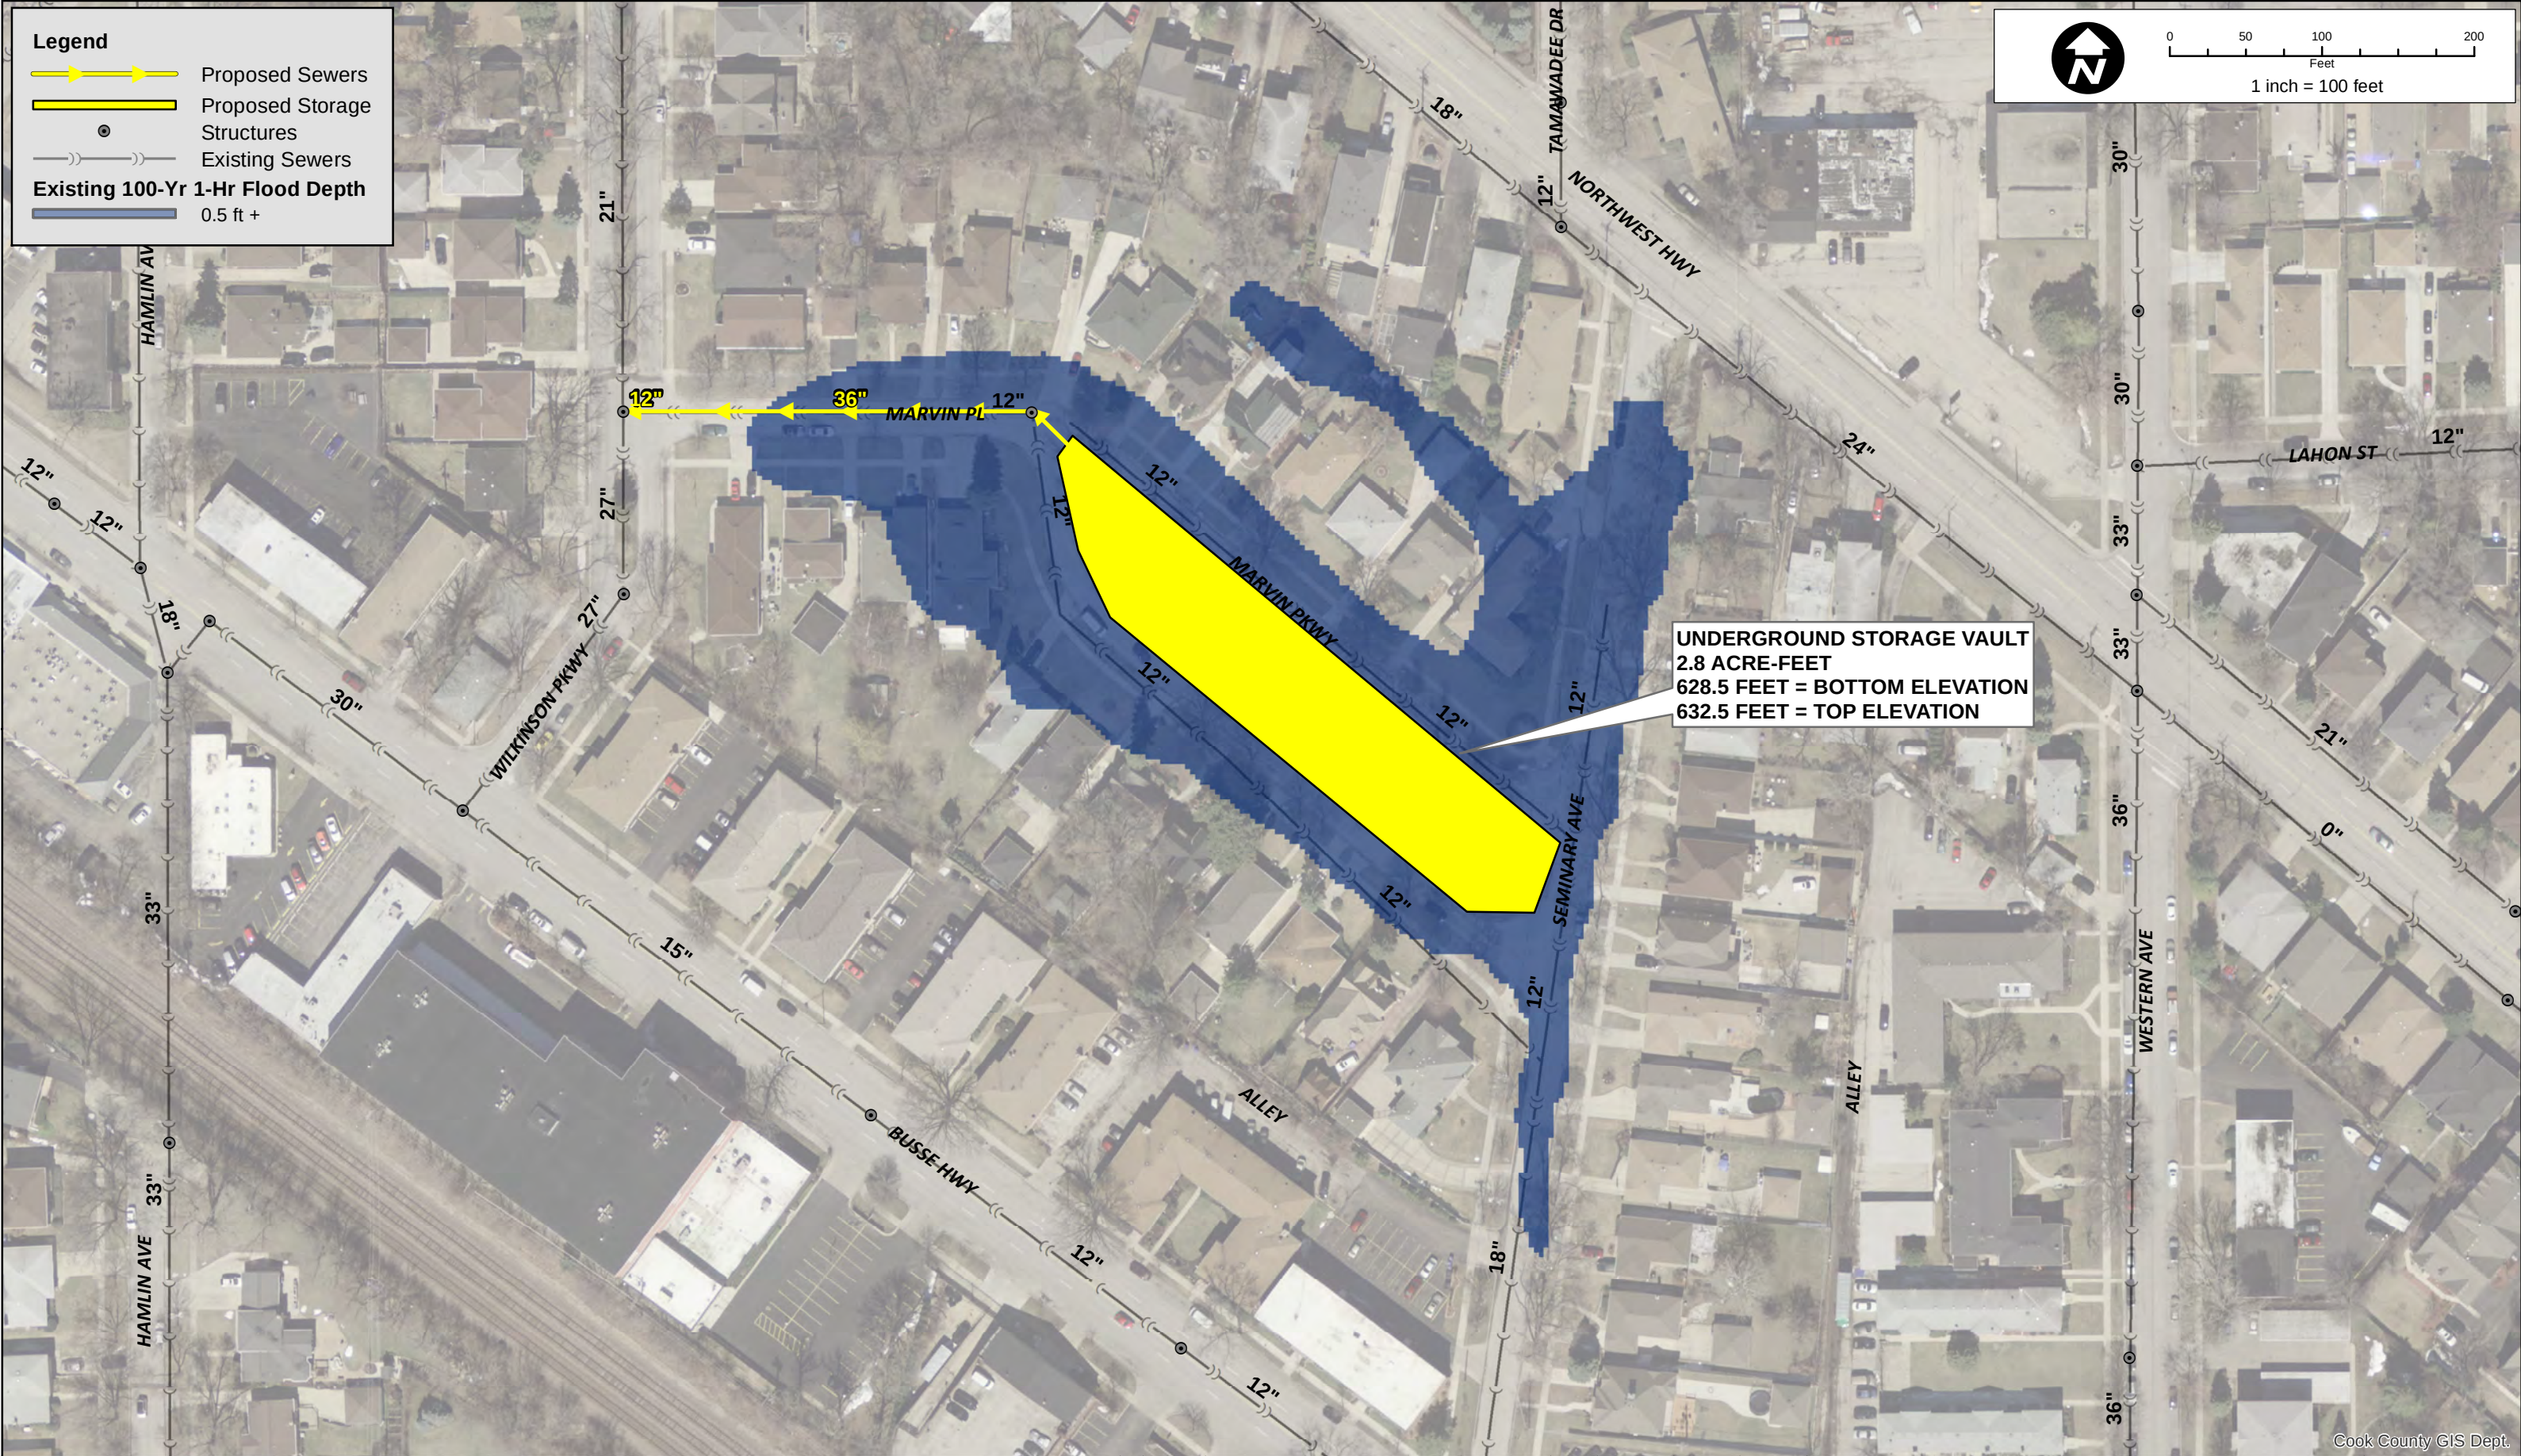

CB CHRISTOPHER B. BURKE ENGINEERING LTD. 9575 West Higgins Road, Suite 600 Rosemont, Illinois 60018 (847) 823-0500	CLIENT: CITY OF PARK RIDGE					DSGN.	BMK	TITLE: PROPOSED IMPROVEMENTS MARVIN PARKWAY	PROJ. NO. 16-0214	
						DWN:	JJULKO		DATE:	
						CHKD.			SHEET 0 OF 0	
						SCALE:	1:0		DRAWING NO.	
		NO.	DATE	NATURE OF REVISION	CHKD.	MODEL:	ArcGIS 10			
						PLOT DATE	2/2/2018			
		FILE NAME		Exh 21 Proposed Improvements - Marvin Parkway						
		PATH		N:\Park Ridge\160214\Water\Docs\Exhibits\Exh 21 Proposed Improvements - Marvin Parkway.mxd						

EXH 21

