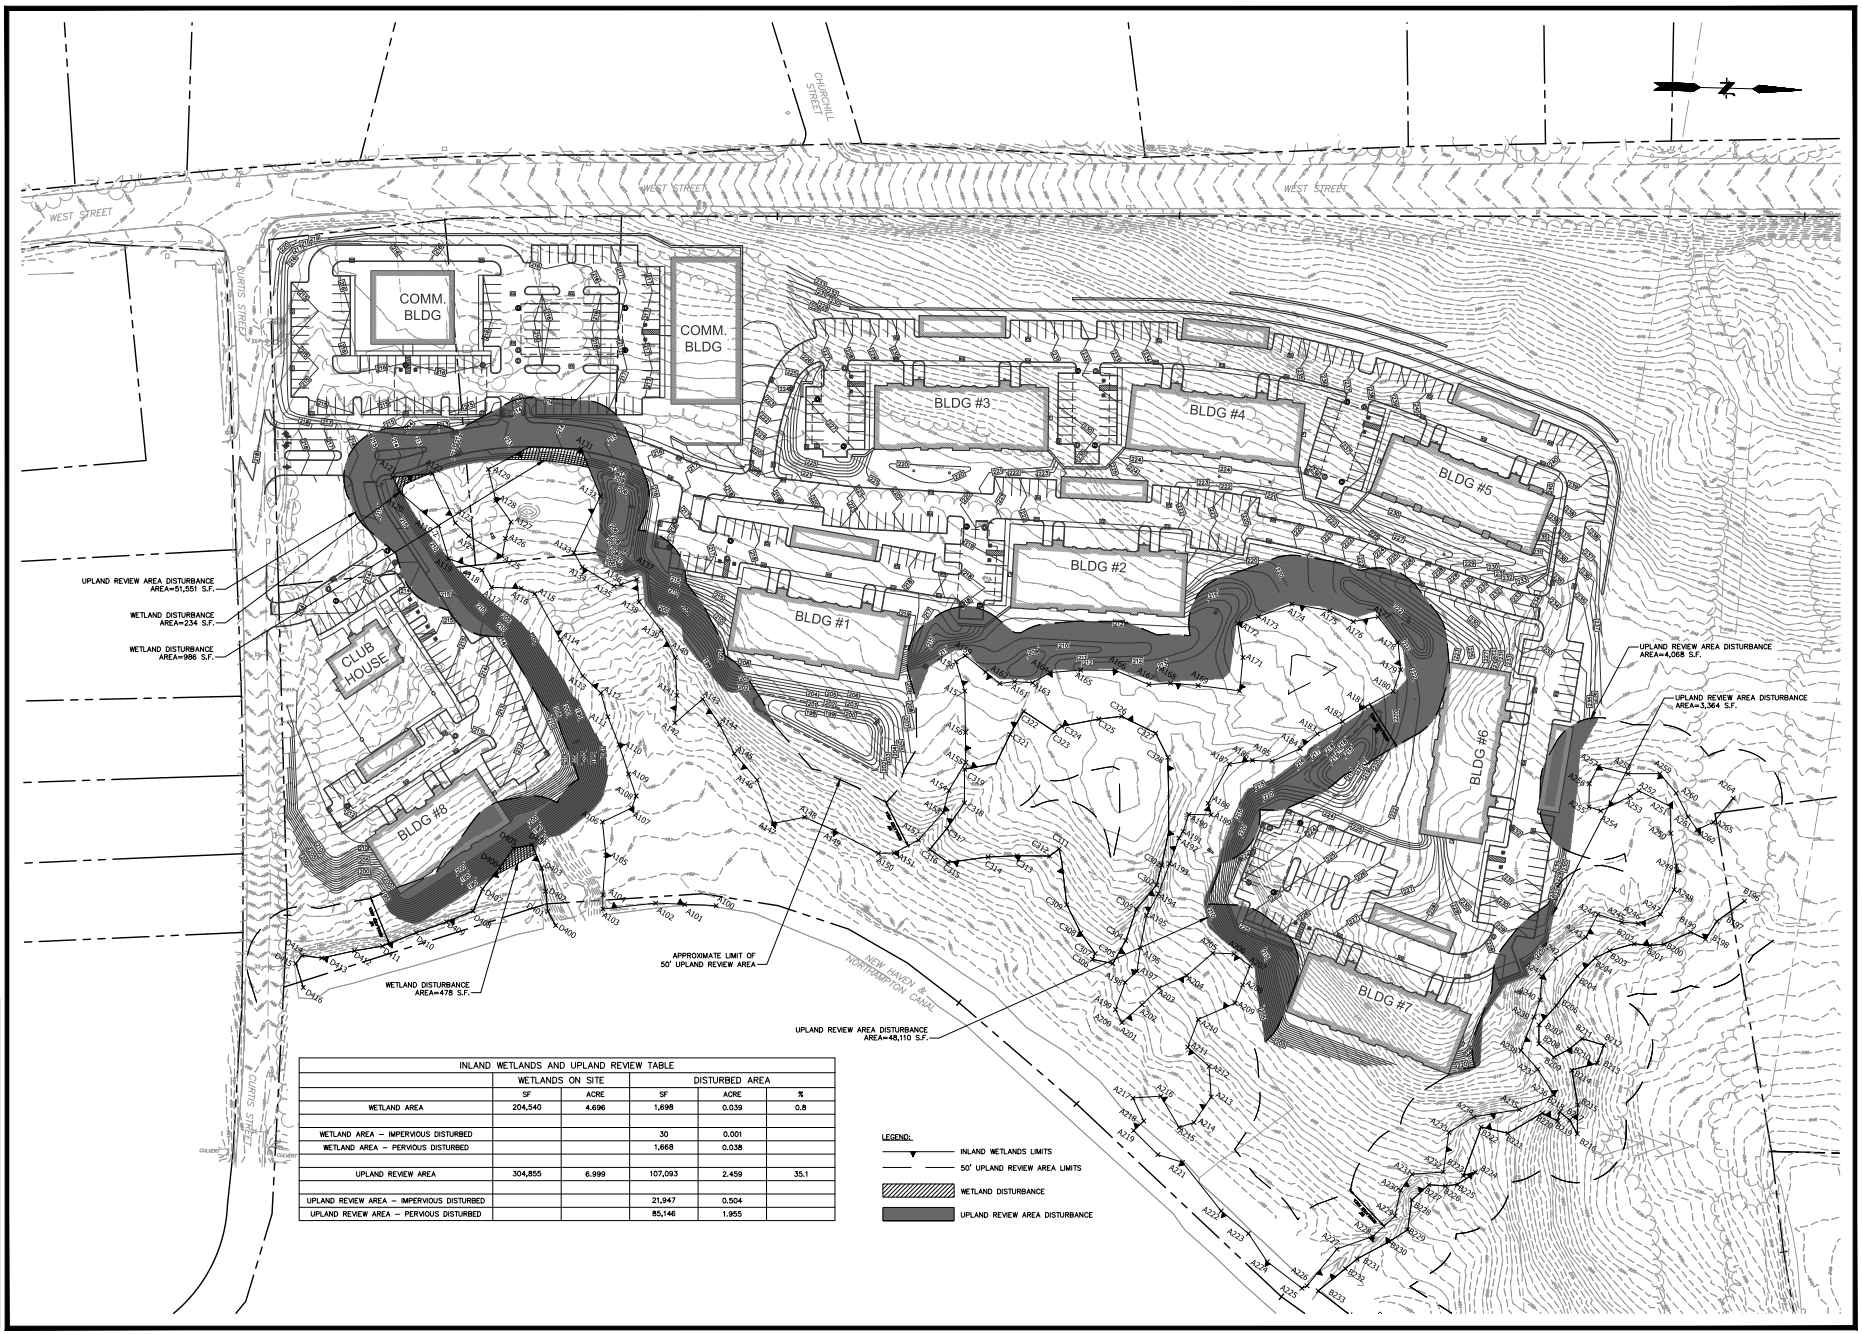

INLAND WETLANDS AND UPLAND REVIEW TABLE					
	WETLANDS ON SITE		DISTURBED AREA		
	SF	ACRE	SF	ACRE	%
WETLAND AREA	204,540	4.696	1,698	0.039	0.8
WETLAND AREA – IMPERVIOUS DISTURBED			30	0.001	
WETLAND AREA – PERVIOUS DISTURBED			1,668	0.038	
UPLAND REVIEW AREA	304,855	6.999	107,093	2.459	35.1
UPLAND REVIEW AREA – IMPERVIOUS DISTURBED			21,947	0.504	
UPLAND REVIEW AREA – PERVIOUS DISTURBED			85,146	1.955	

No.	DATE	DESCRIPTION	DESIGNER REVIEWER
1	1/20/2023	RESPONSE TO COMMENTS	

SCALE: HORZ.: 1" = 60'
VERT.:
DATUM:
HORZ.:
VERT.:
60 30 0 60
GRAPHIC SCALE

FUSS & O'NEILL
146 HARTFORD ROAD
MANCHESTER, CONNECTICUT 06040
860.646.2469
www.fando.com

ANTHONY PROPERTIES
WETLANDS PLAN
ANTHONY PROPERTIES DEVELOPMENT - SOUTHINGTON
SOUTHINGTON CONNECTICUT

PROJ. No.: 20210063.A10
DATE: 12/07/2022

CW-100

File: J:\DWG\P2021\20063A10\Civil\Plan\20210063A10_WET01.dwg Layout: CW-100 Plotted: 2023-01-19 4:43 PM Saved: 2023-01-19 4:43 PM User: KGoodrow
MS VIEW:
LAYER STATE:
PC3: AUTOCAD PDF (GENERAL DOCUMENTATION).PC3 STB/CTB: FO.STB