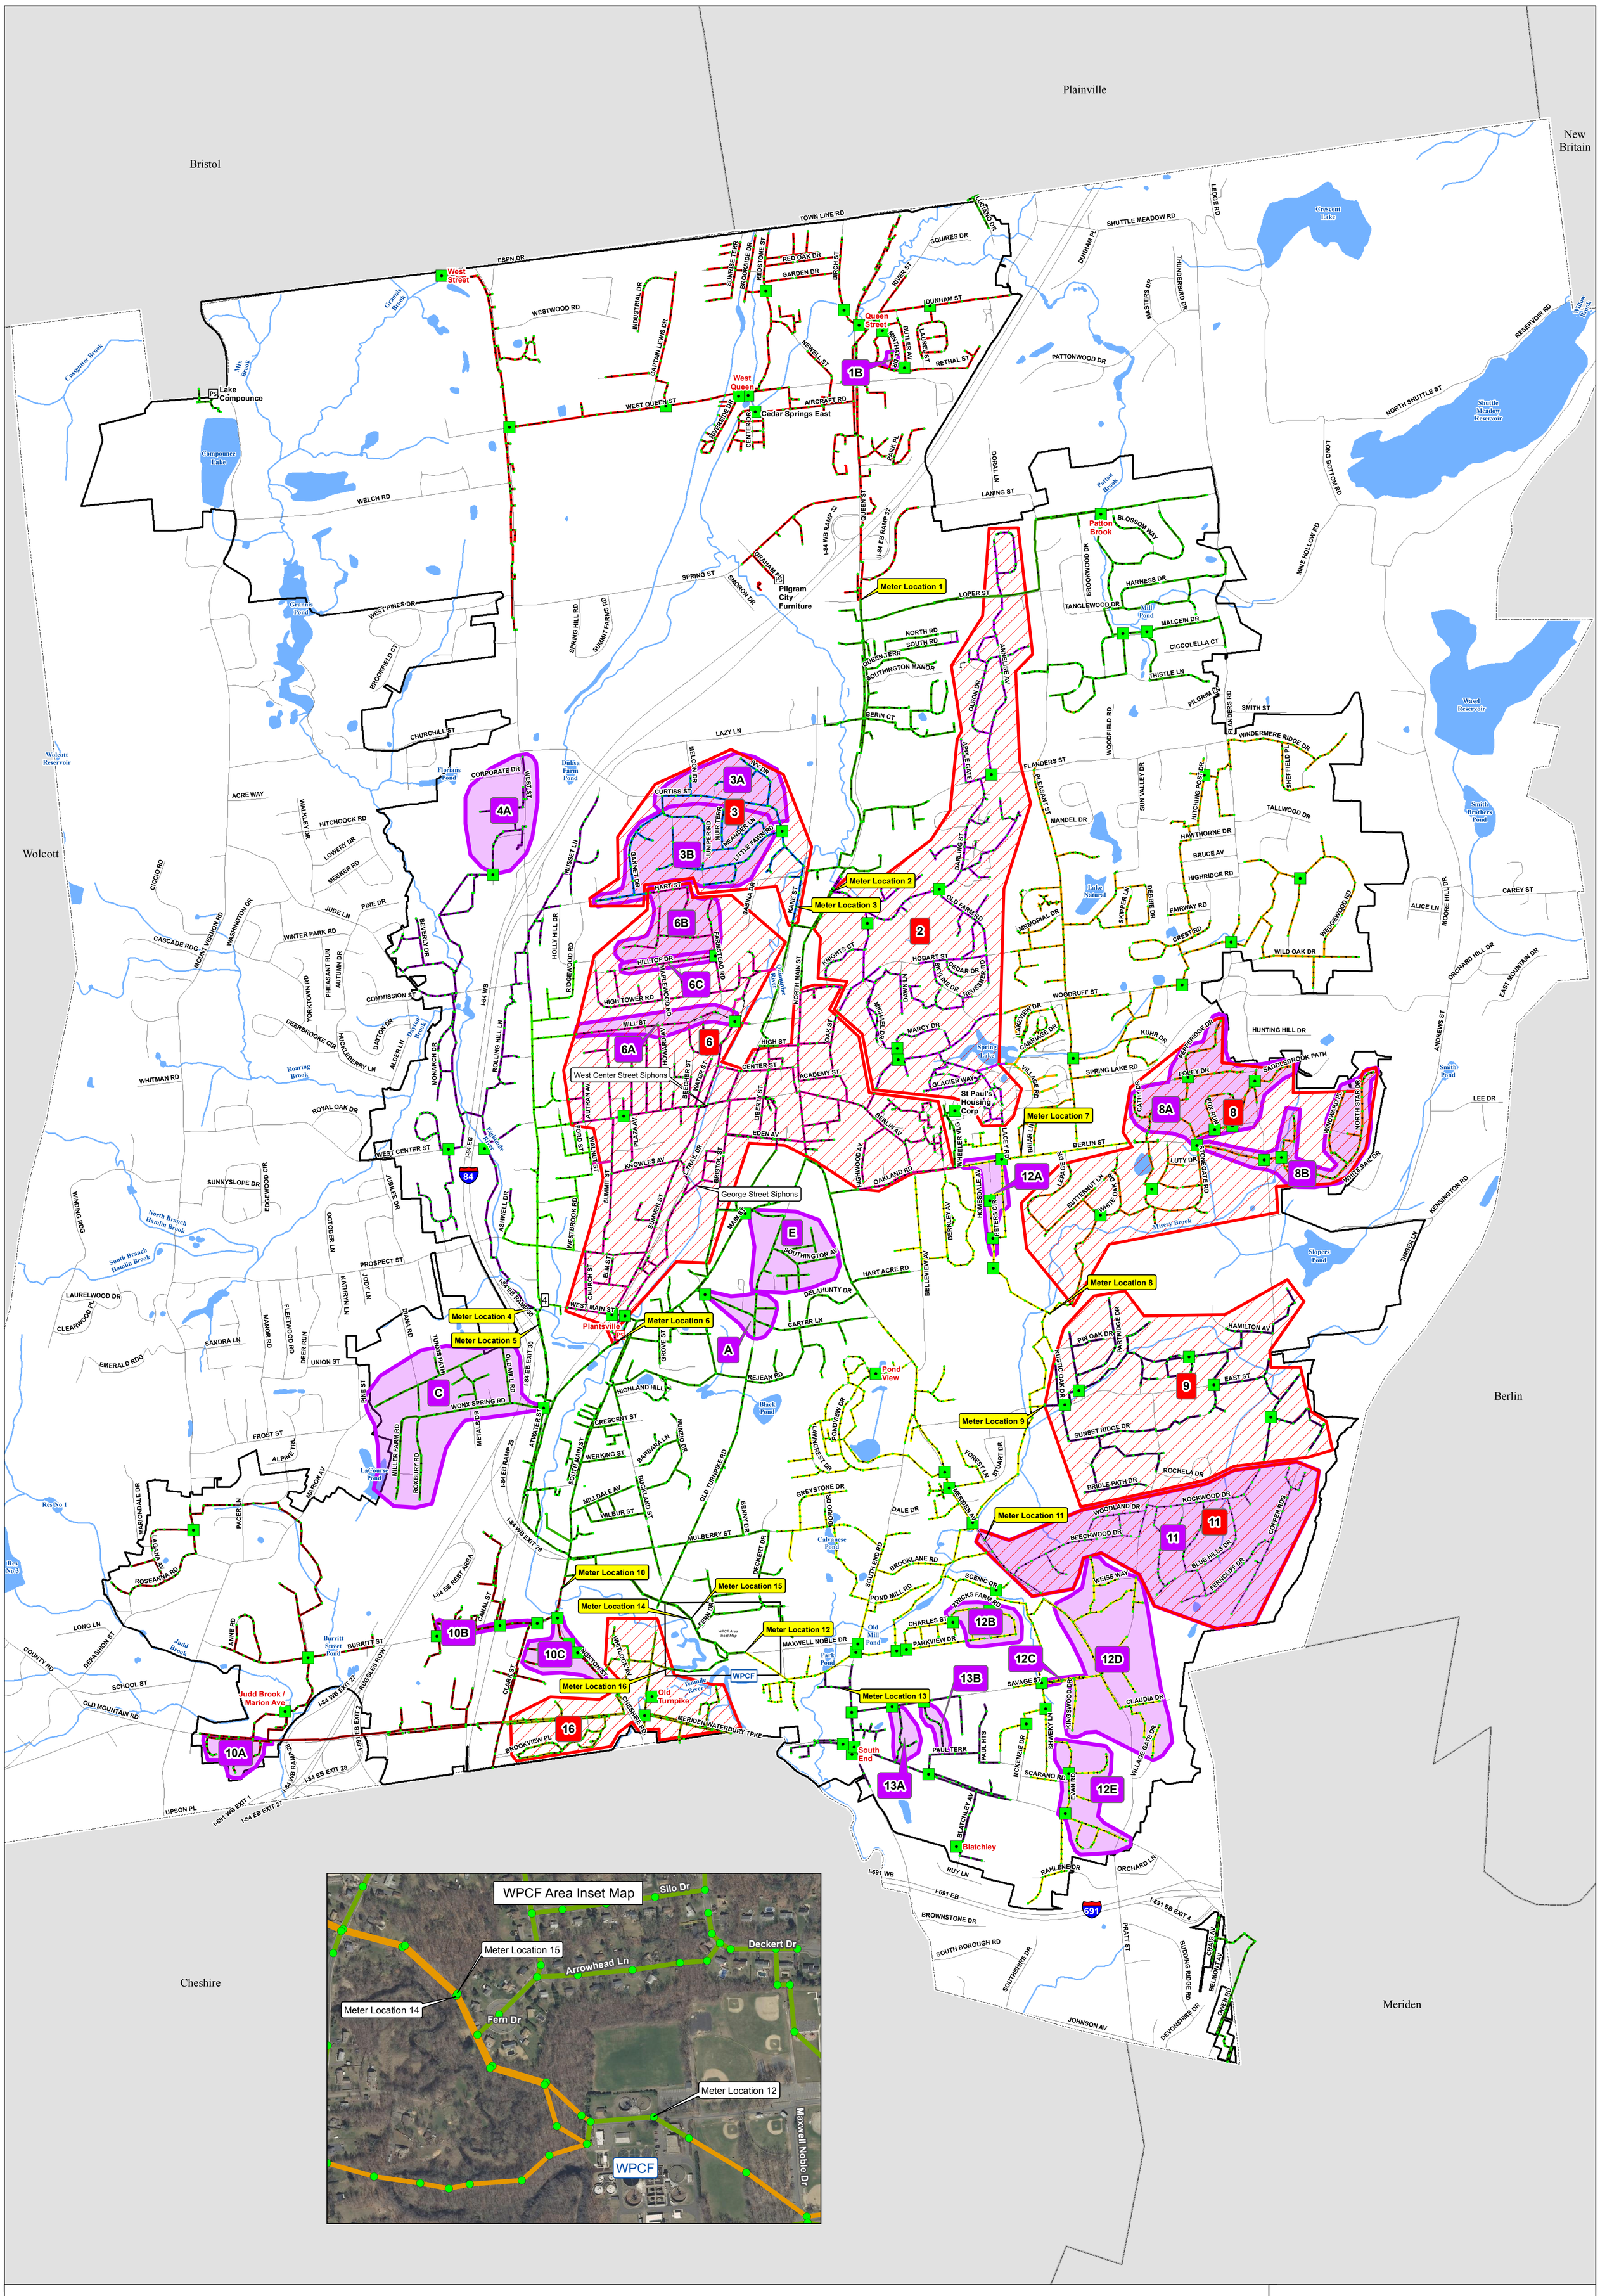

Legend

- PS Municipal Pump Station
- PS Private Pump Station
- Sanitary Manhole
- Sewer Main Flow Direction
- Recommended for Further Study: Inflow
- Recommended for Further Study: Infiltration
- Sewer Service Area Boundary
- WPCF Water Pollution Control Facility
- CTDEEP Open Water
- Night Work Locations

Map Date: June 2014

Figure 8:
Summary of Areas Recommended for Further Study

Town of Southington, Connecticut
Wastewater Facilities Plan

Document Path: G:\GIS\CT\SiteLocus\SouthingtonCT\Recommendations1.mxd