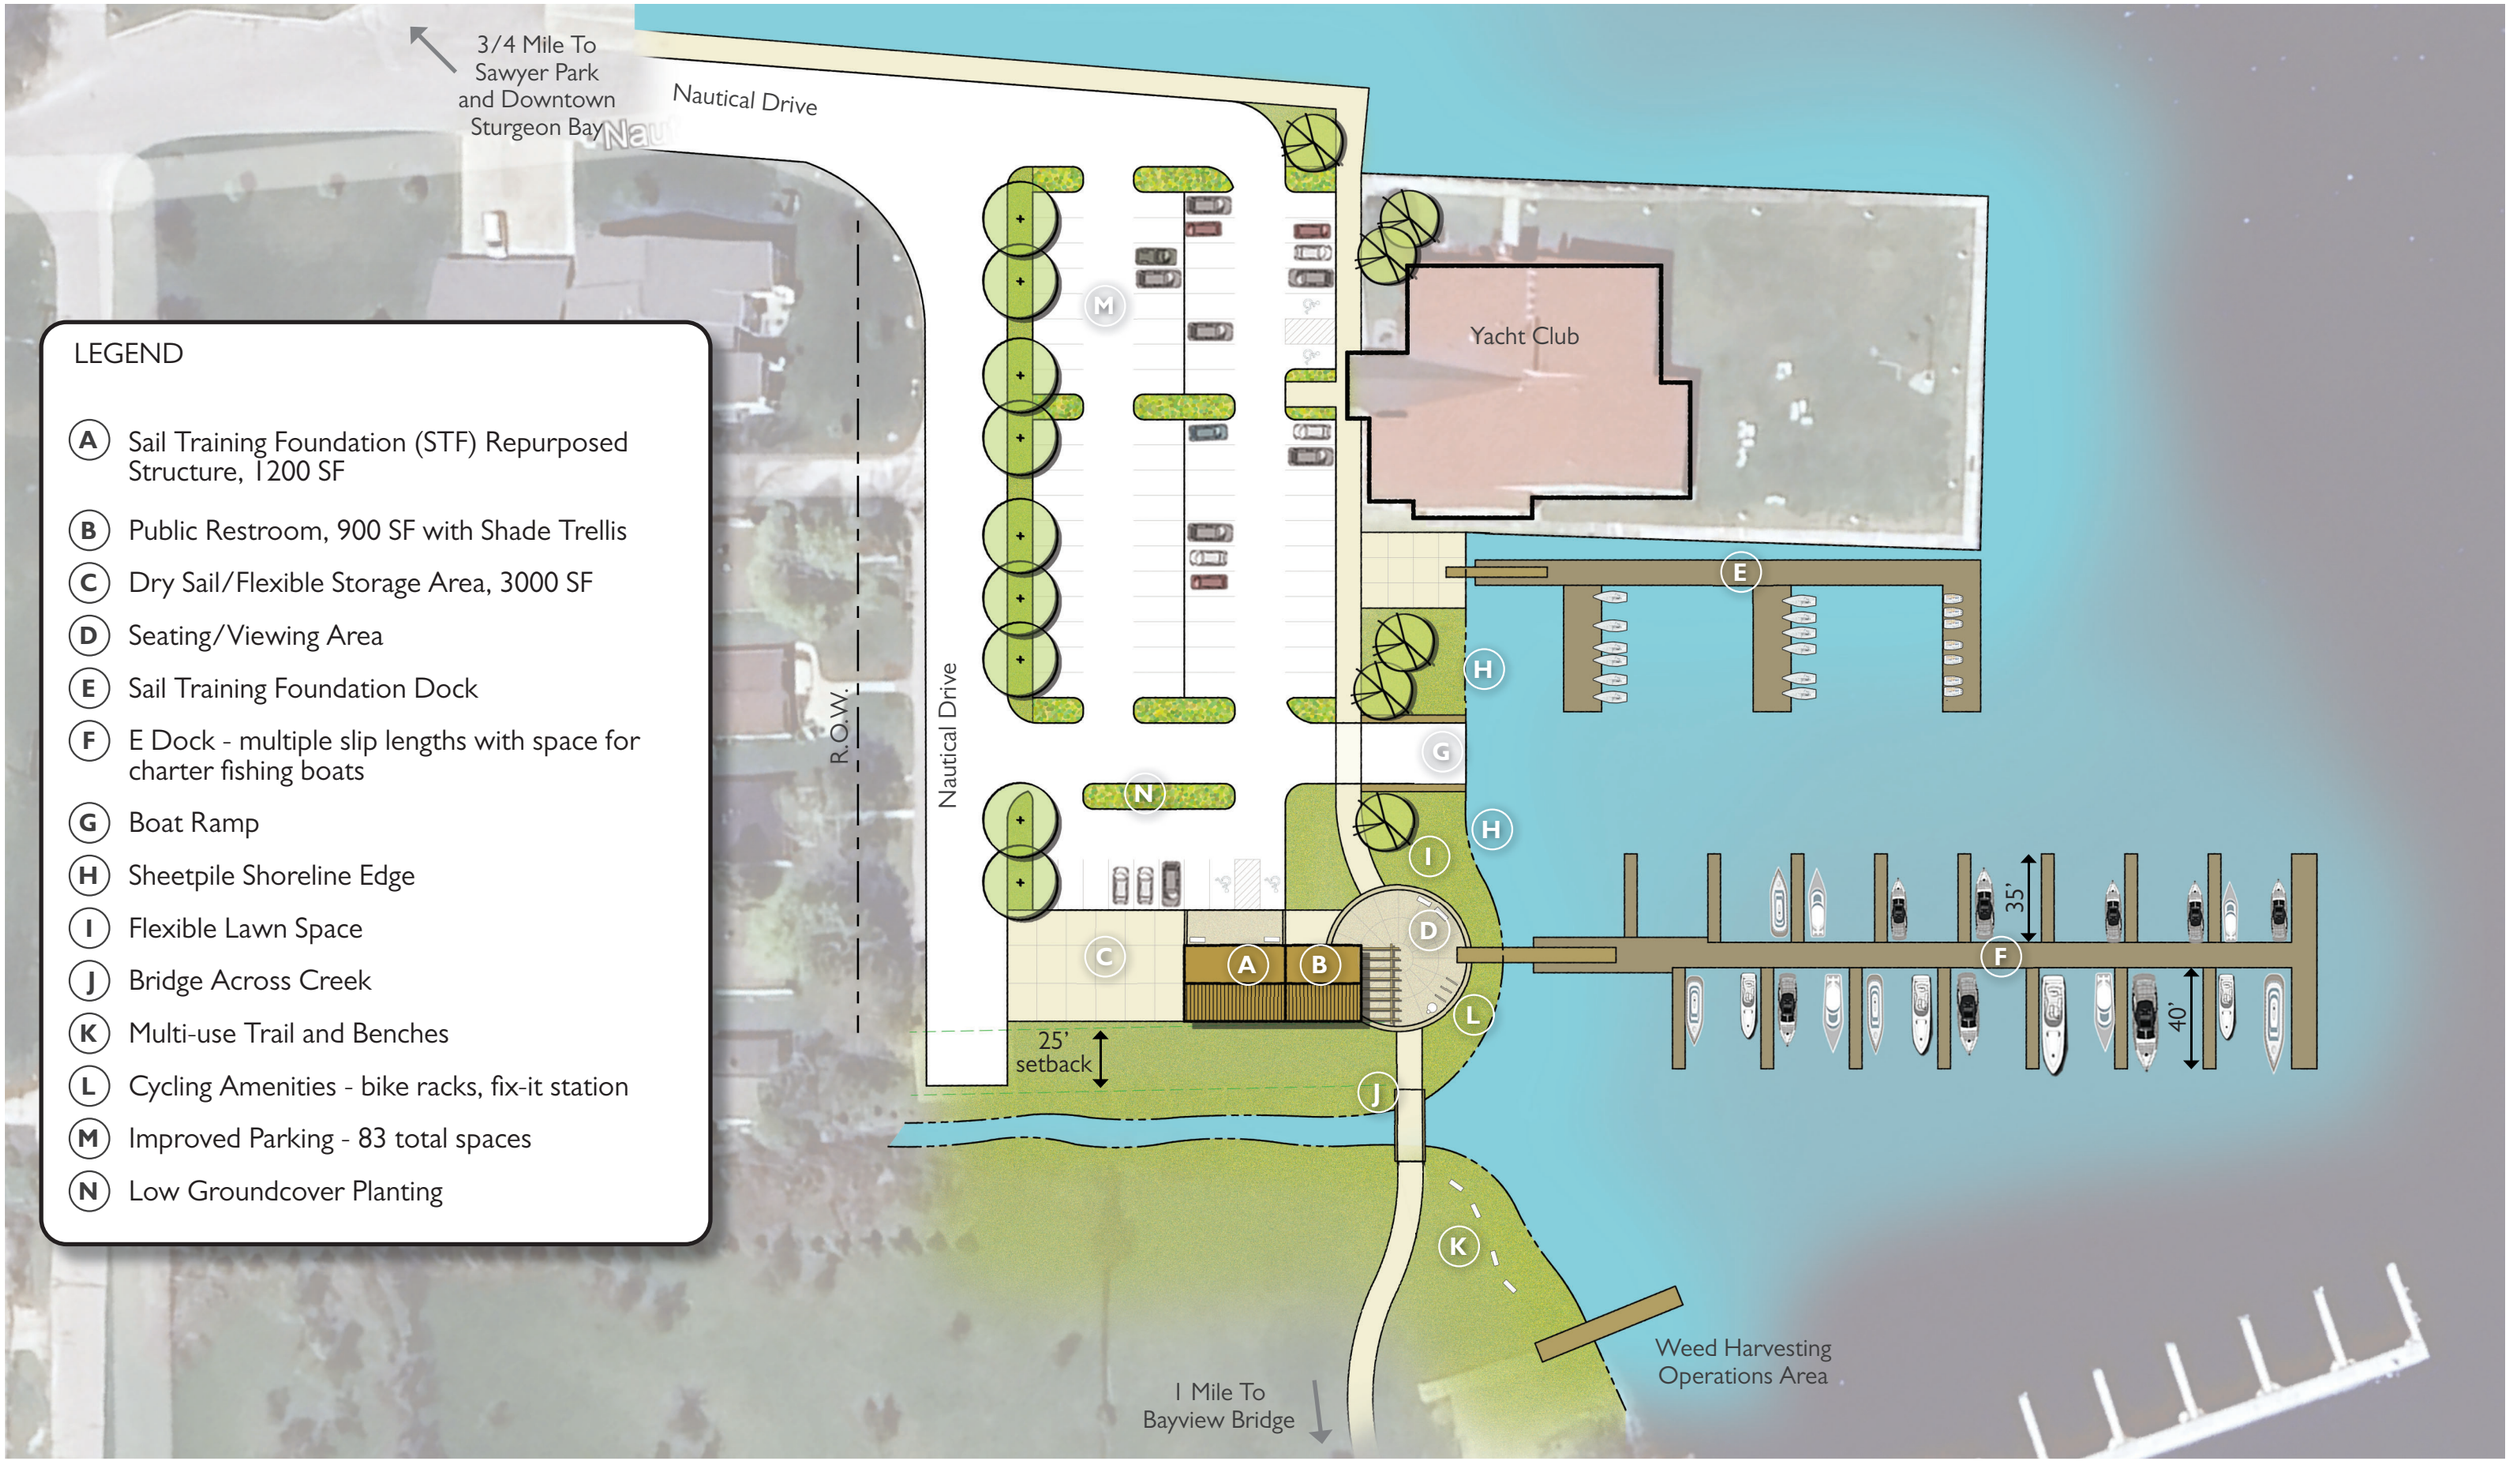

Nautical Drive Redevelopment

Sturgeon Bay, WI

FINAL CONCEPT PLAN

May 20, 2024

0 60' 120'